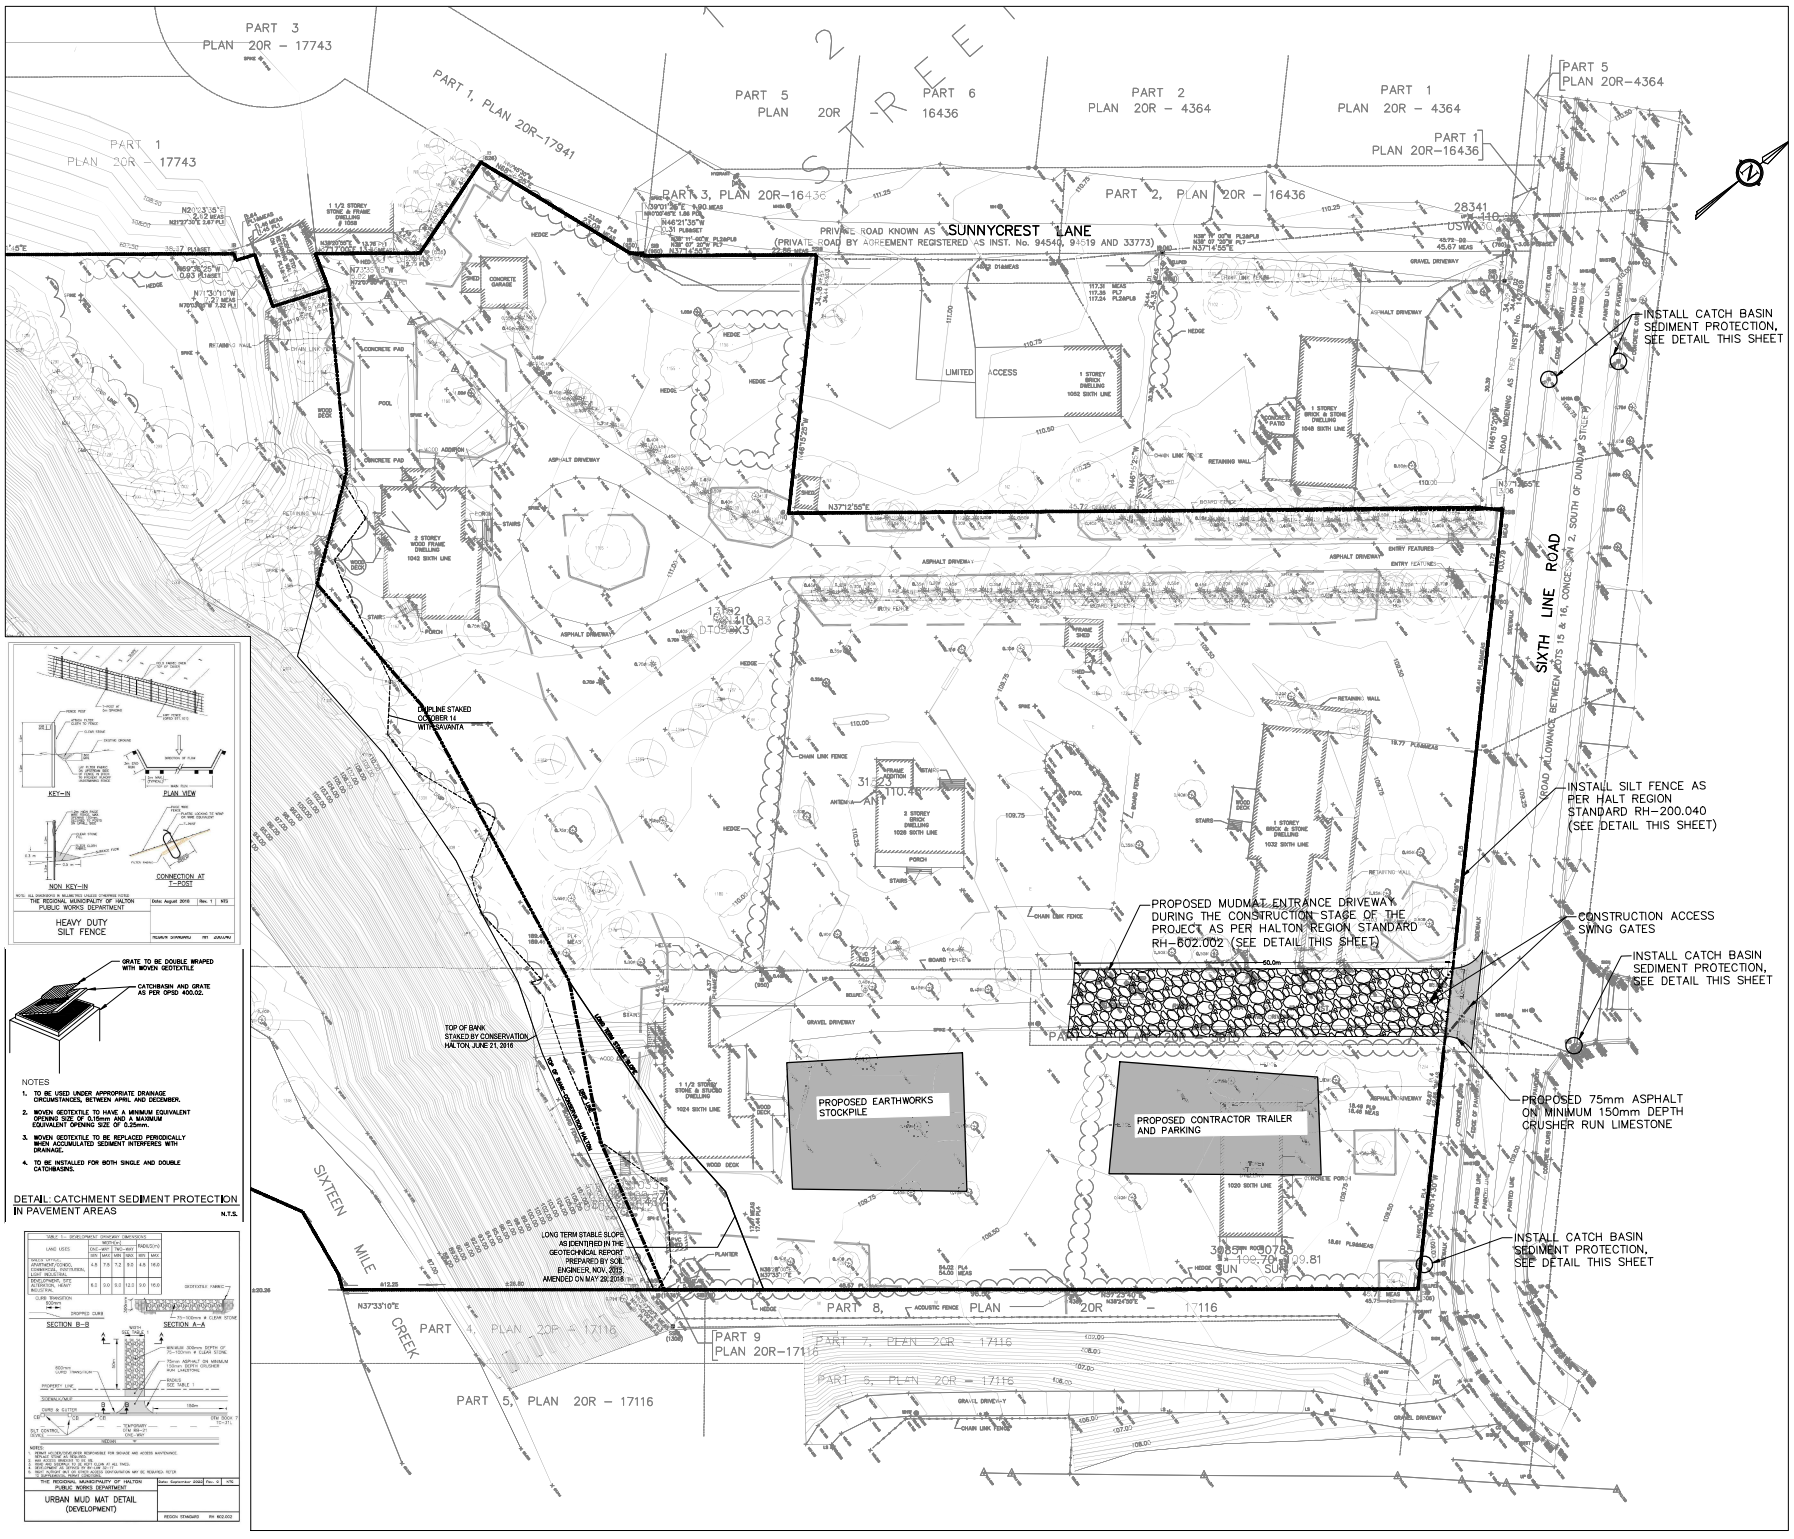

KEY PLAN

N.T.S.

ELEVATION NOTE

ELEVATIONS ARE GEODETIC REFERRED TO CITY OF VAUGHAN FIRST ORDER VERTICAL BENCHMARK No. 20116301999 HAVING AN ORTHOMETRIC ELEVATION OF 93.393 METRES. ELEVATIONS ARE BASED ON THE CANADIAN GEODETIC VERTICAL DATUM OF 1928, 1978 ADJUSTMENT (COVD1928:1978).

TABLET IS LOCATED IN GEORGE SQUARE, 12.5 M NORTHEAST OF NORTHEAST EDGE OF TRAFALGAR ROAD, 29.2 M NORTHWEST OF NORTHWEST LIMIT OF SUMNER AVENUE, TABLET SET ON TOP OF MONUMENT.

LEGEND

- DENOTES EXISTING ELEVATION
- DENOTES EXISTING STM MANHOLE
- DENOTES EXISTING SAN MANHOLE
- DENOTES EXISTING CATCHBASIN
- PROPERTY LINE
- PROPOSED SEDIMENT CONTROL FENCE
- DENOTES CATCHBASIN SEDIMENT PROTECTION

SURVEY CREDIT

1. BOUNDARY AND TOPOGRAPHIC SURVEY COMPLETED BY RADY-PENTEK & EDWARD SURVEYING LTD, ONTARIO LAND SURVEYORS DATED JANUARY 08, 2014.

No.	Date	Description	By	Ck.
1	Apr. 26, 2023	ZBA/OPA SUBMISSION	M.S.	M.M.

Revisions

JSW+ associates
CONSULTING ENGINEERS LANDSCAPE ARCHITECTS PLANNERS
Tel. (905)889-8800 Fax. (905)889-4616 email: design@jsw.ca

1609514
ONTARIO CORP.
105 SIX POINT ROAD
TORONTO (ETOBICOKE),ONTARIO,M8Z 2X3

TOWNHOUSE DEVELOPMENT

SIXTH LINE
1020, 1024, 1028, 1032, 1042 SIXTH LINE ROAD

TOWN OF OAKVILLE

Title: CONSTRUCTION MANAGEMENT AND EROSION SEDIMENT CONTROL PLAN

Scale	1:250		
Designed	M.M.	Checked	B.S.
Drawn	M.S.	Date	APRIL 2023
Job No.	16-29	Drawing No.	CMESC-1