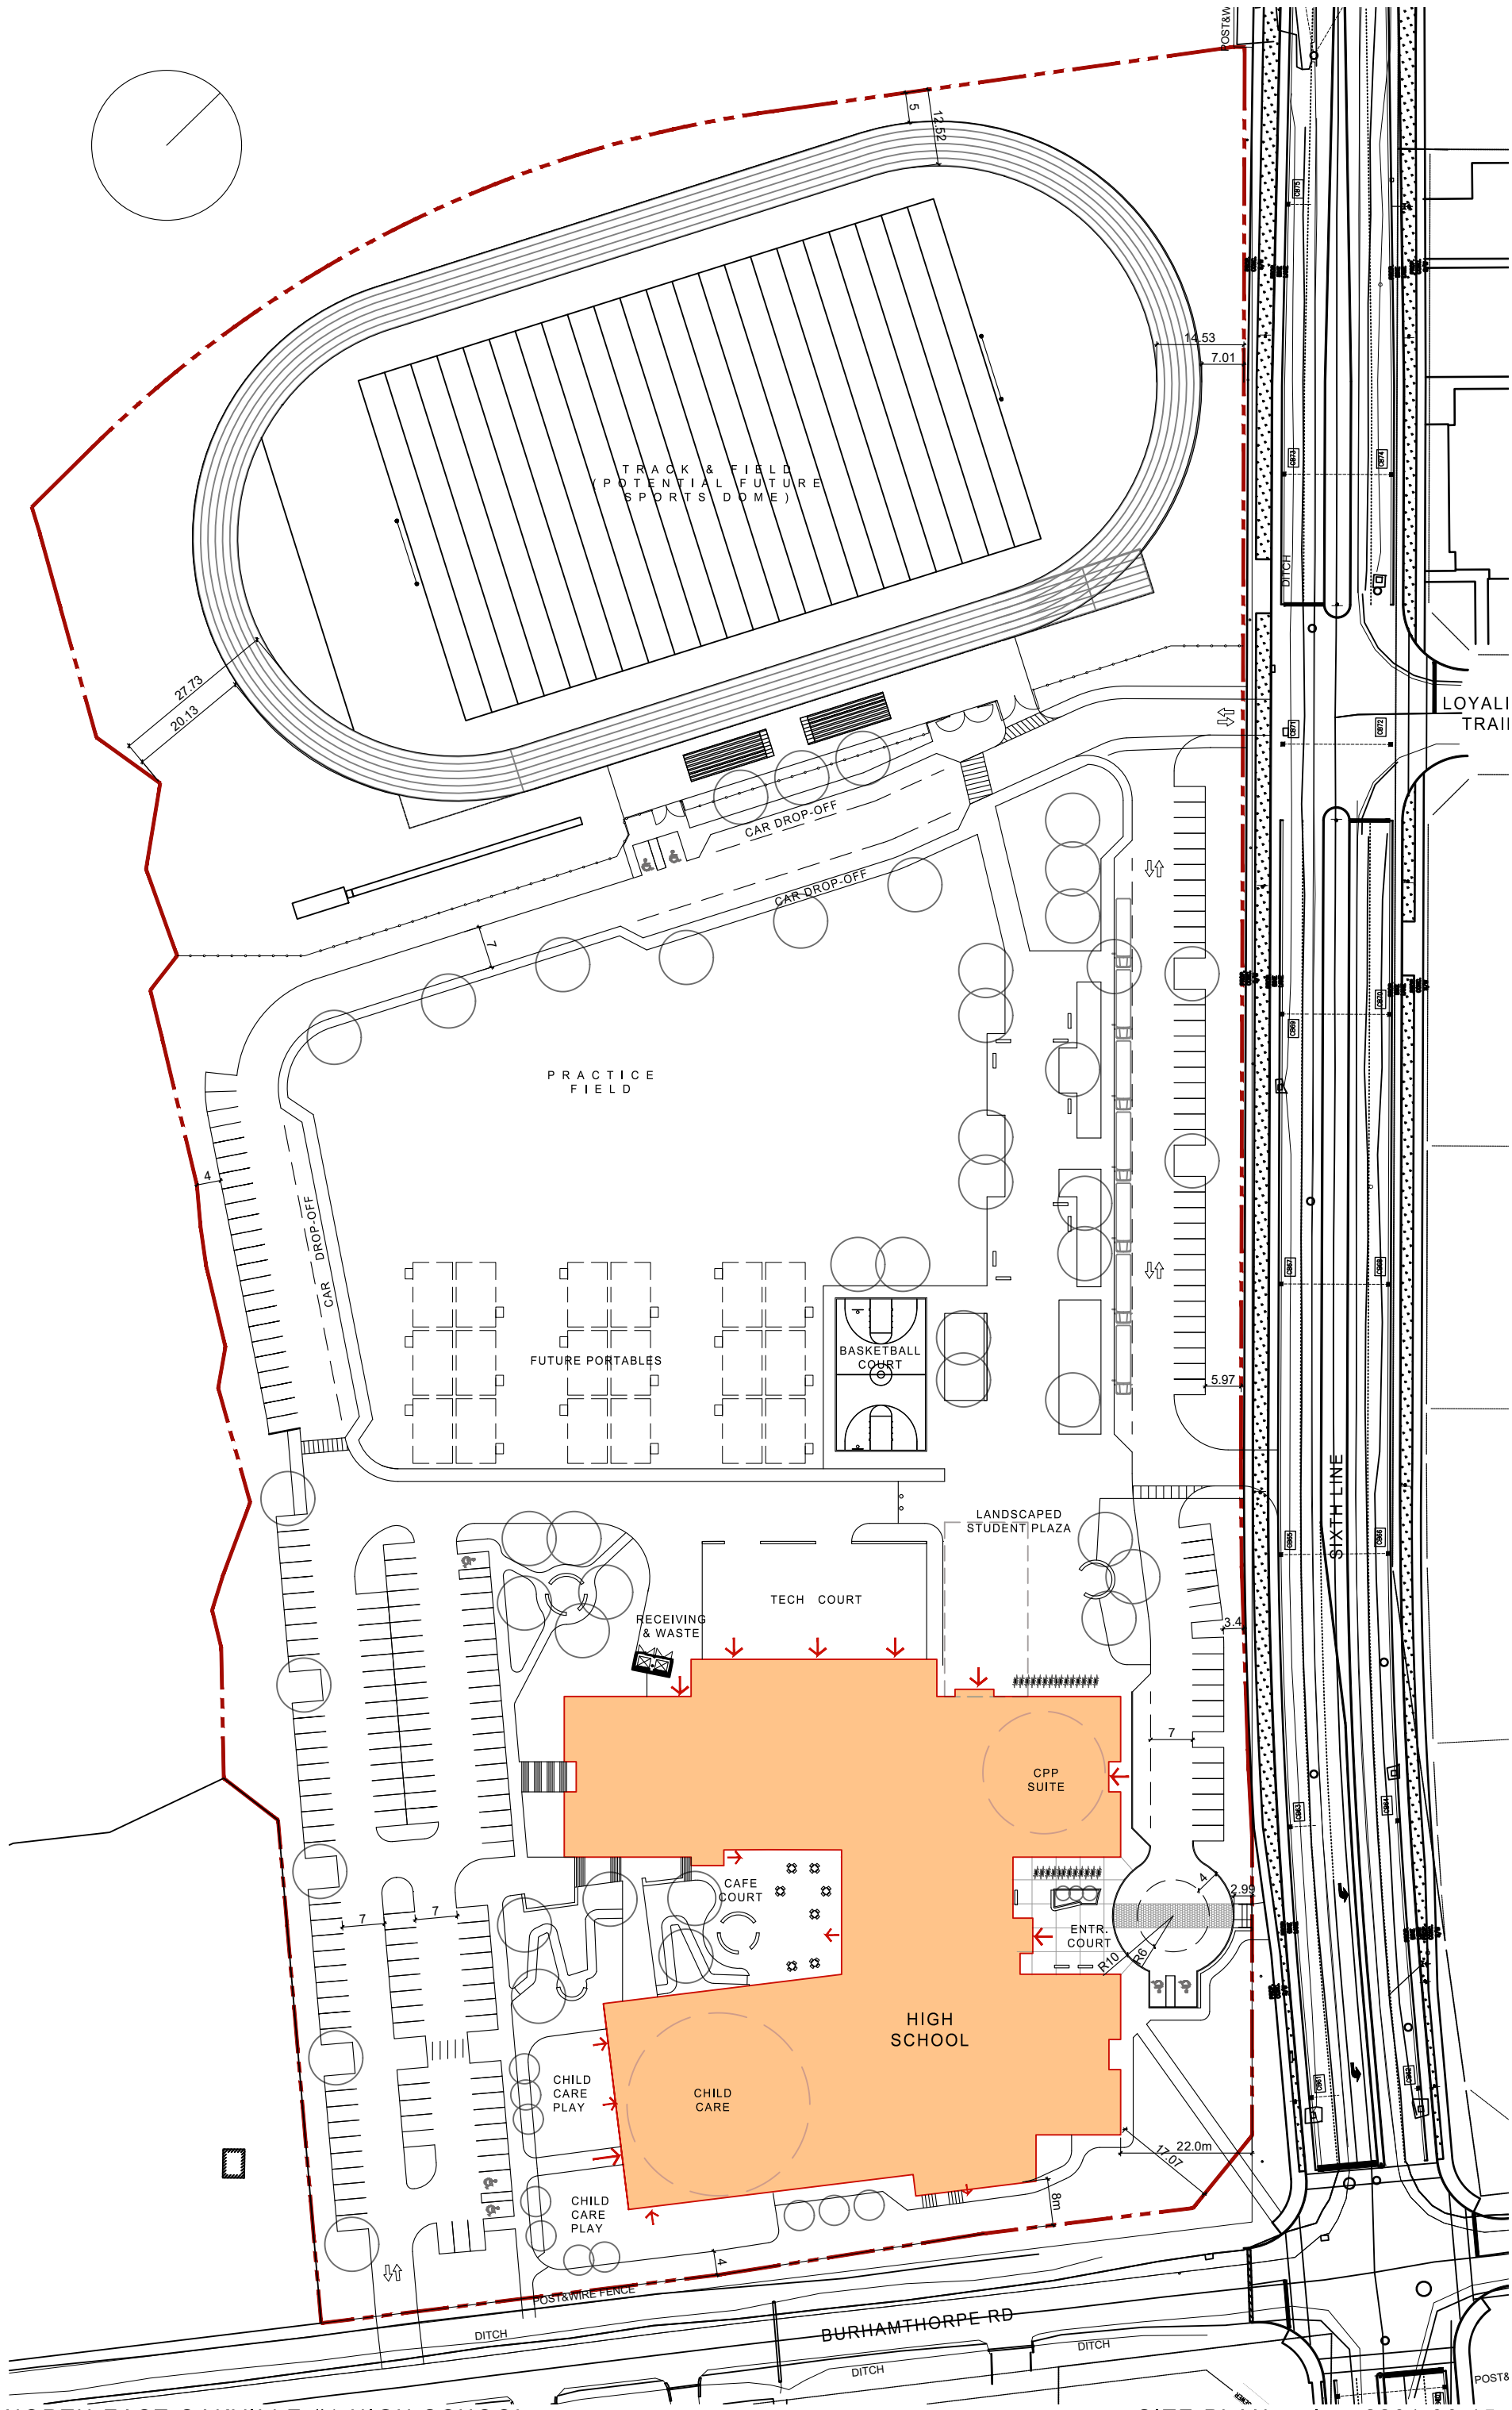

NORTH EAST OAKVILLE #1 HIGH SCHOOL

SITE PLAN | 2201 06 15