Appendix E

Parking Plan

PRELIMINARY ON-STREET PARKING ANALYSIS
Bronte River, LP

1300, 1316, 1326, 1342, and 1350 Bronte Road
PART OF LOT 31
CONCESSION 2, SOUTH OF DUNDAS STREET

GEOGRAPHIC TOWNSHIP OF TRAFALGAR
NOW IN THE
TOWN OF OAKVILLE
REGIONAL MUNICIPALITY OF HALTON

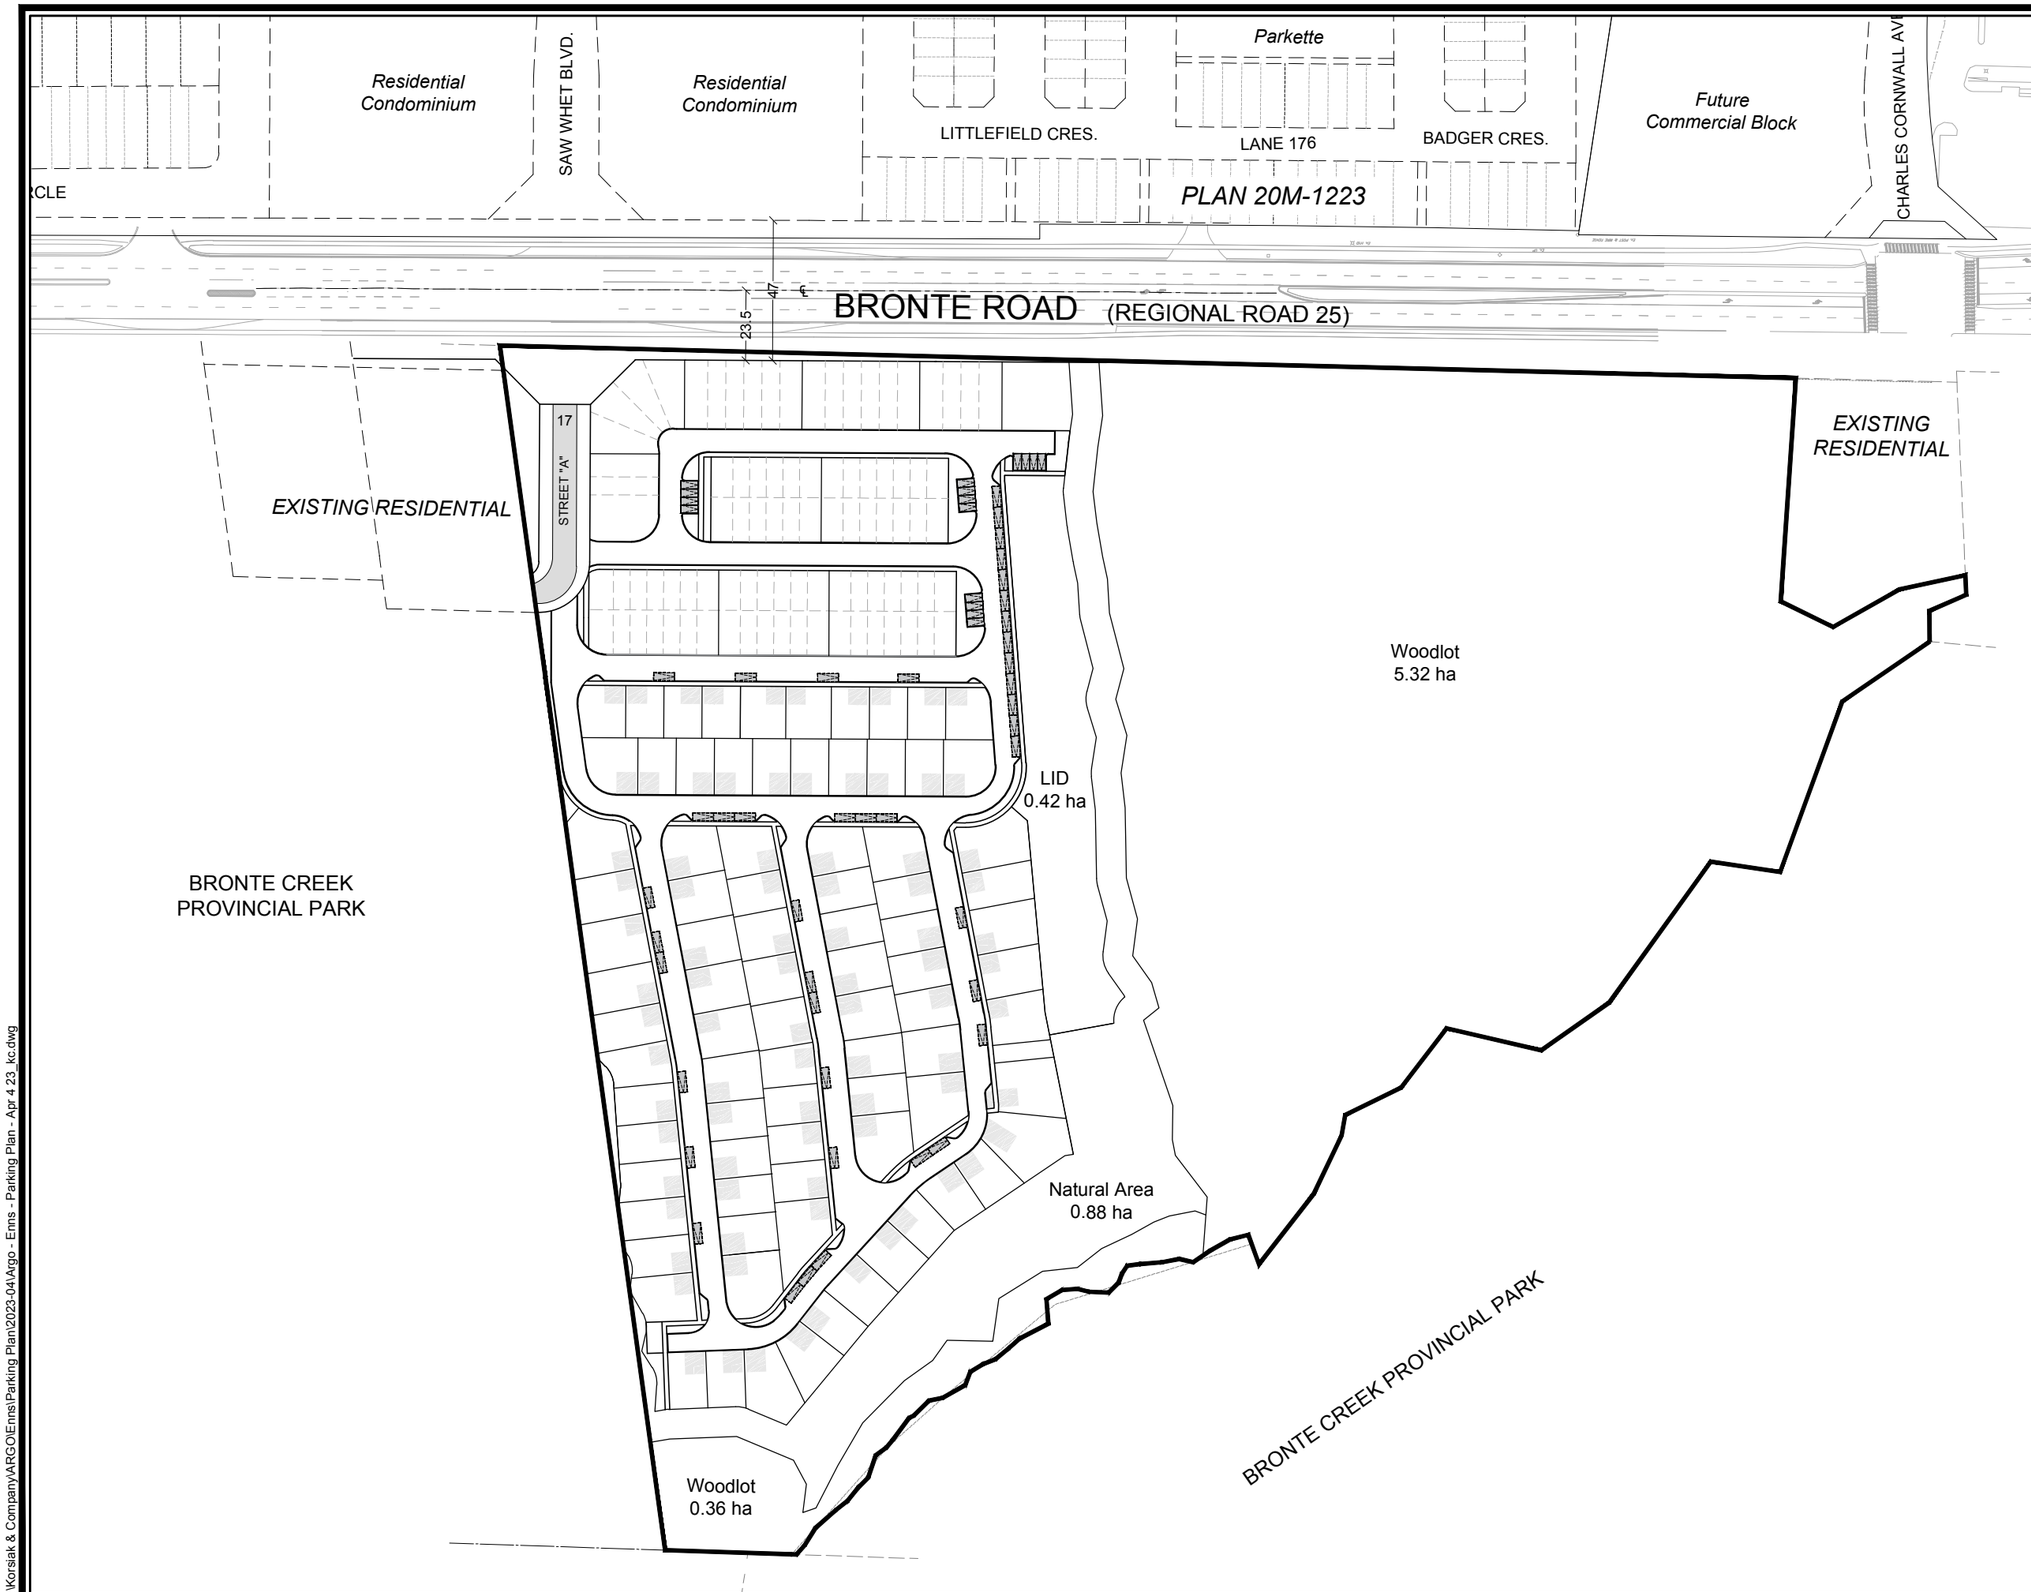

KEY MAP
N.T.S.

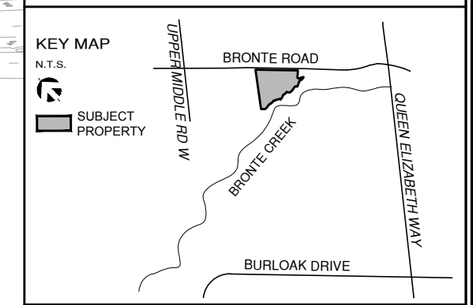

± 58 Private visitor parking spaces
16 perpendicular (2.7m x 5.7m)
42 parallel (2.7m x 7m)

± 175 Residential units

± 0.33 Visitor parking spaces/unit

ARGO DEVELOPMENT CORP

SCALE 1:2000
April 4, 2023

KORSIAK Urban Planning
206-277 Lakeshore Road East
Oakville, Ontario L6J 1H9
T: 905-257-0227
info@korsiak.com

S:\Korsiak & Company\ARGO\Enns\Parking Plan\2023-04\Argo - Enns - Parking Plan - Apr 4 23_kc.dwg