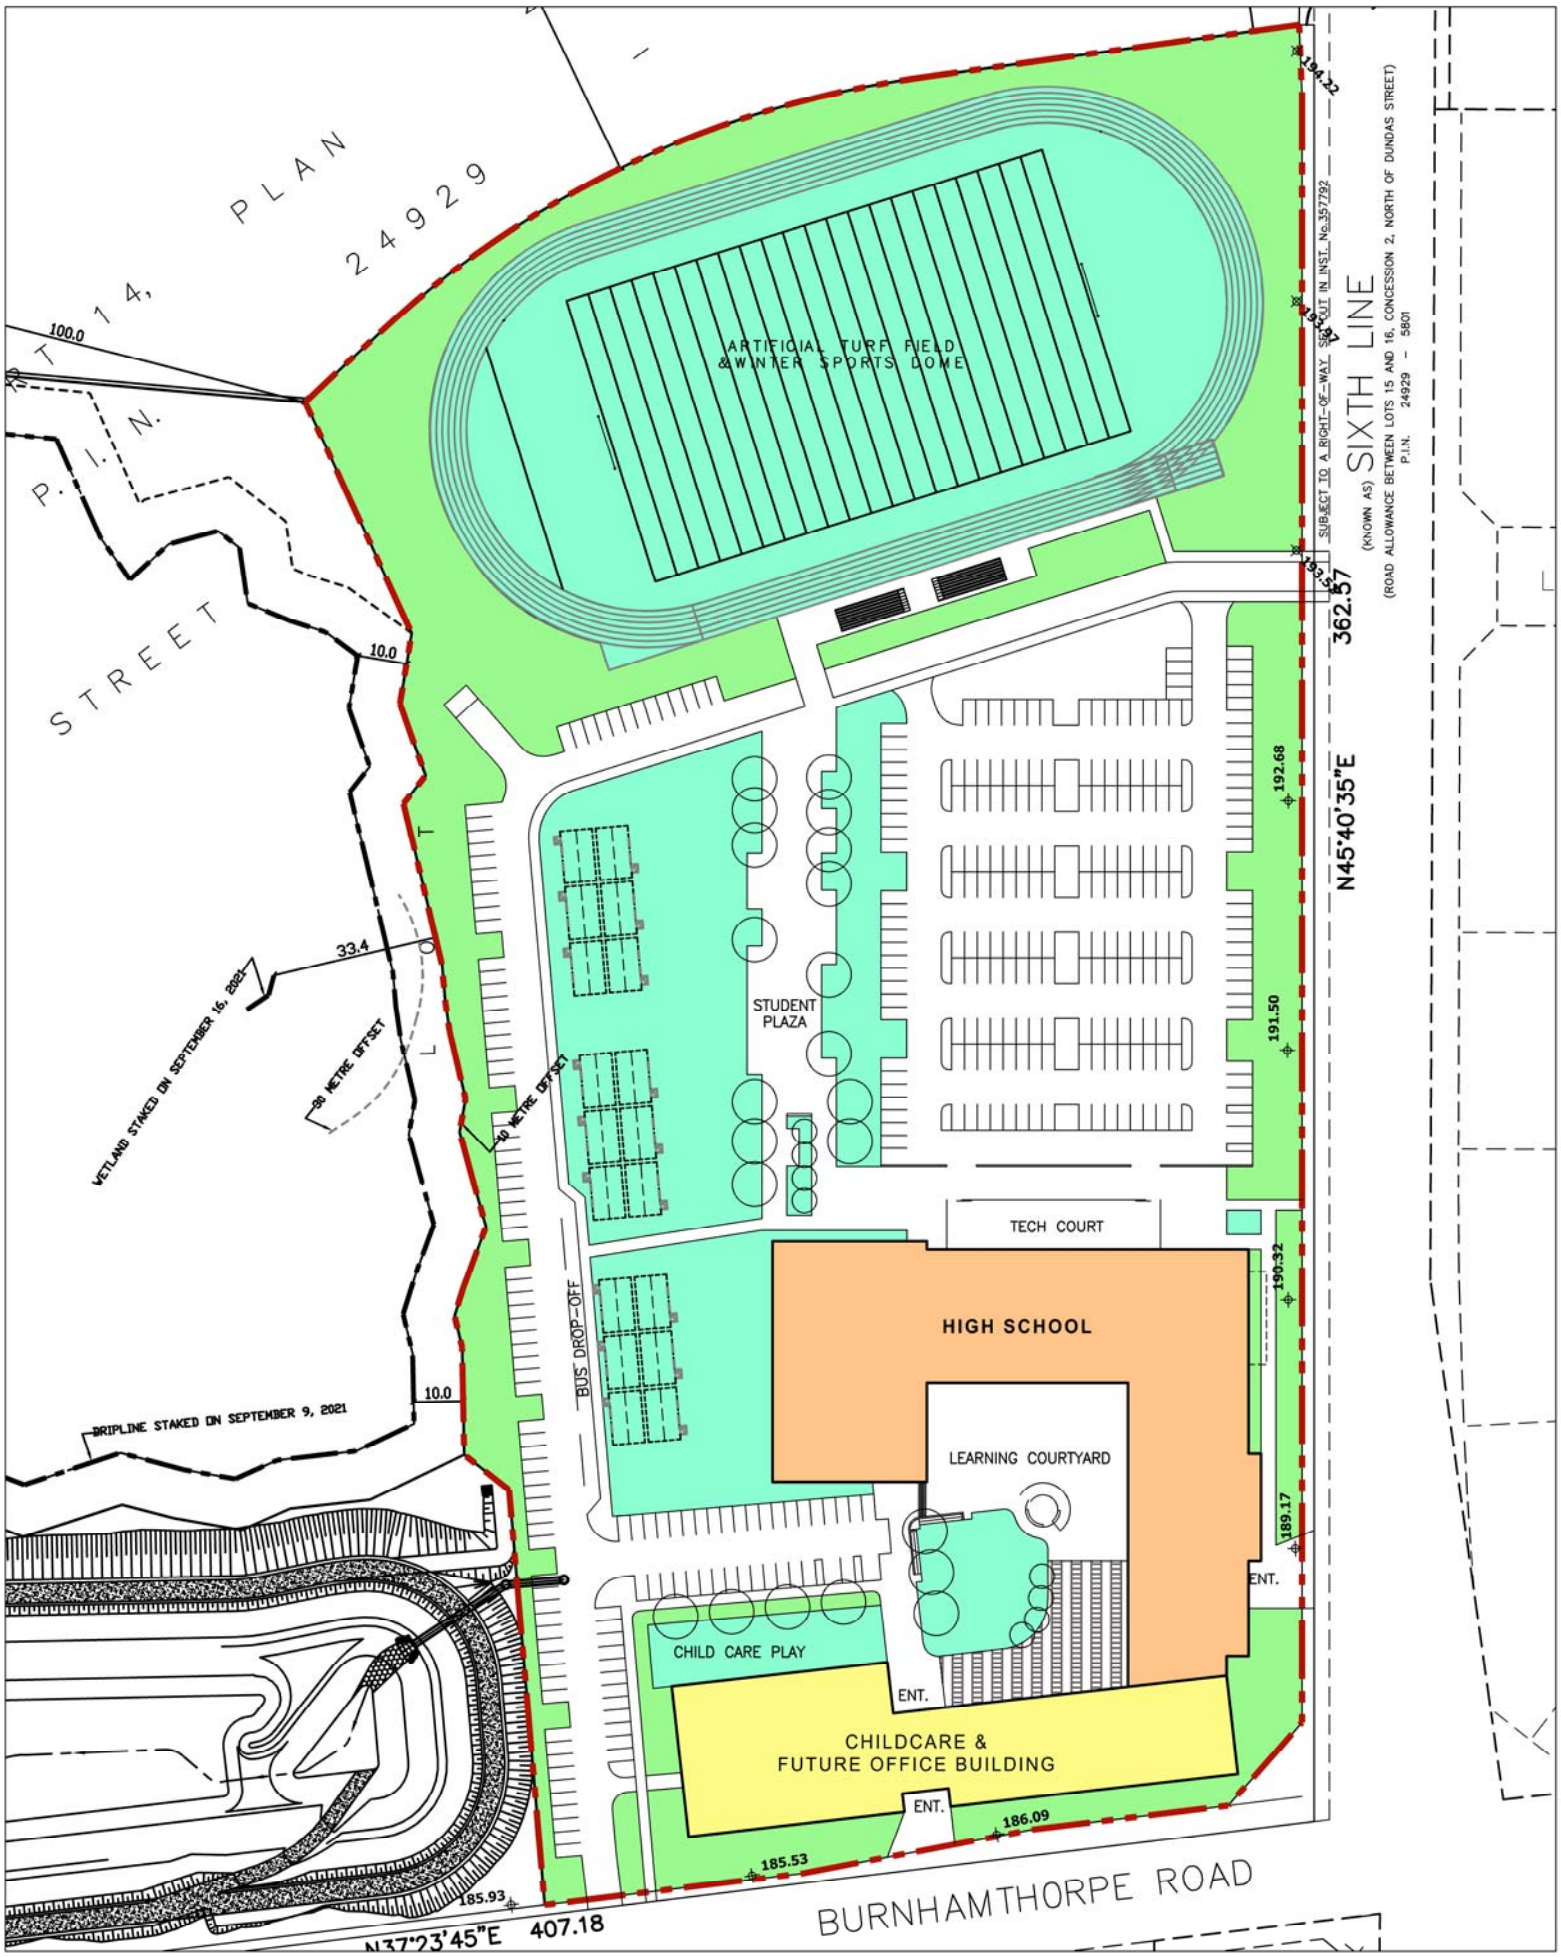

HDSB | sn/der architects

OAKVILLE #1 HS
SIXTH LINE & BURHANTHORPE

SITE CONCEPT
2022 02 02