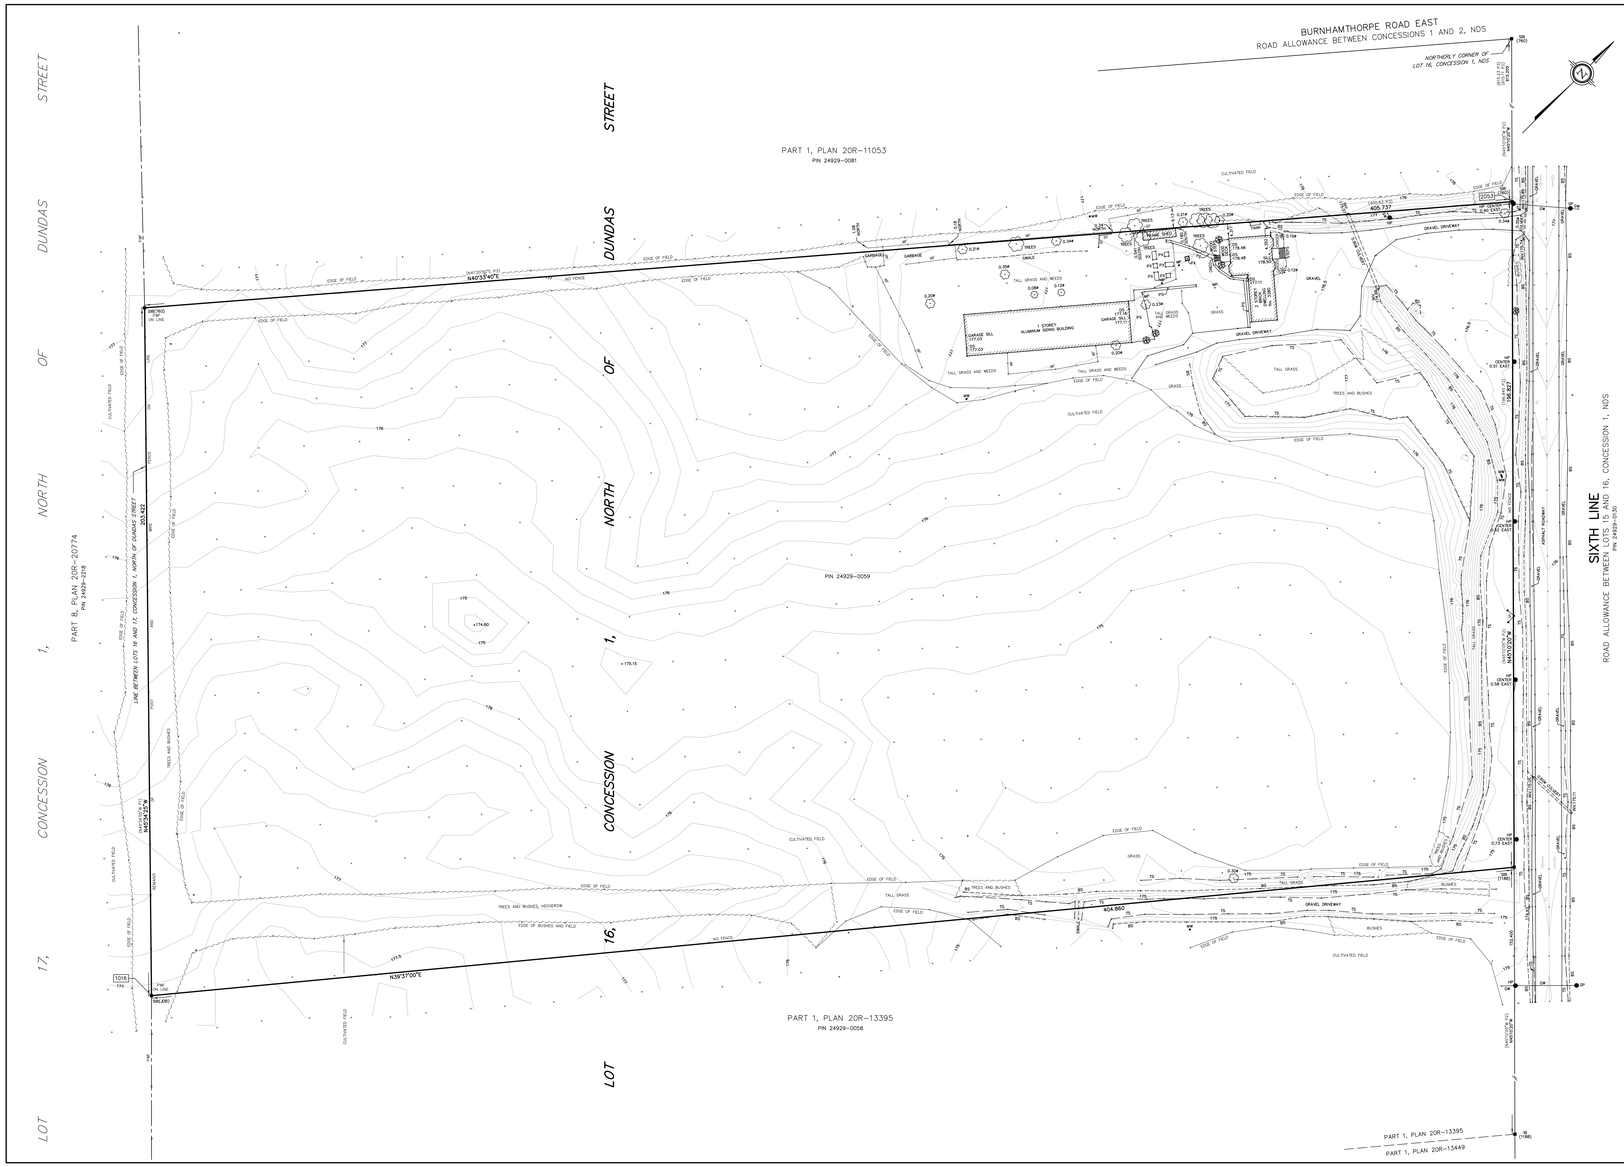
BURNHAMTHORPE ROAD EAST
ROAD ALLOWANCE BETWEEN CONCESSIONS 1 AND 2, NDS
NORTHERLY CORNER OF LOT 16, CONCESSION 1, NDS
PART 1, PLAN 20R-11053
PIN 24929-0081
NORTH OF DUNDAS STREET
CONCESSION 1,
LOT 16,
PART 8, PLAN 20R-20774
PIN 24929-0318
PIN 24929-0059
PART 1, PLAN 20R-13395
PIN 24929-0058
PART 1, PLAN 20R-13395
PART 1, PLAN 20R-13449
SIXTH LINE
ROAD ALLOWANCE BETWEEN LOTS 15 AND 16, CONCESSION 1, NDS
PIN 24929-0530
N39°37'00"E
404.860
1 STOREY ALUMINUM SIDING BUILDING
GRAVEL DRIVEWAY
TALL GRASS AND WEEDS
CULTIVATED FIELD
EDGE OF FIELD
TREES AND BUSHES
TALL GRASS
GRASS
BUSHES
TREES AND BUSHES, HEDGEROW
EDGE OF BUSHES AND FIELD
NO FENCE
1016
SIB (760)
SIB (1188)
SIB (1186)
SIB (760)
SIB (760)
SIB (760