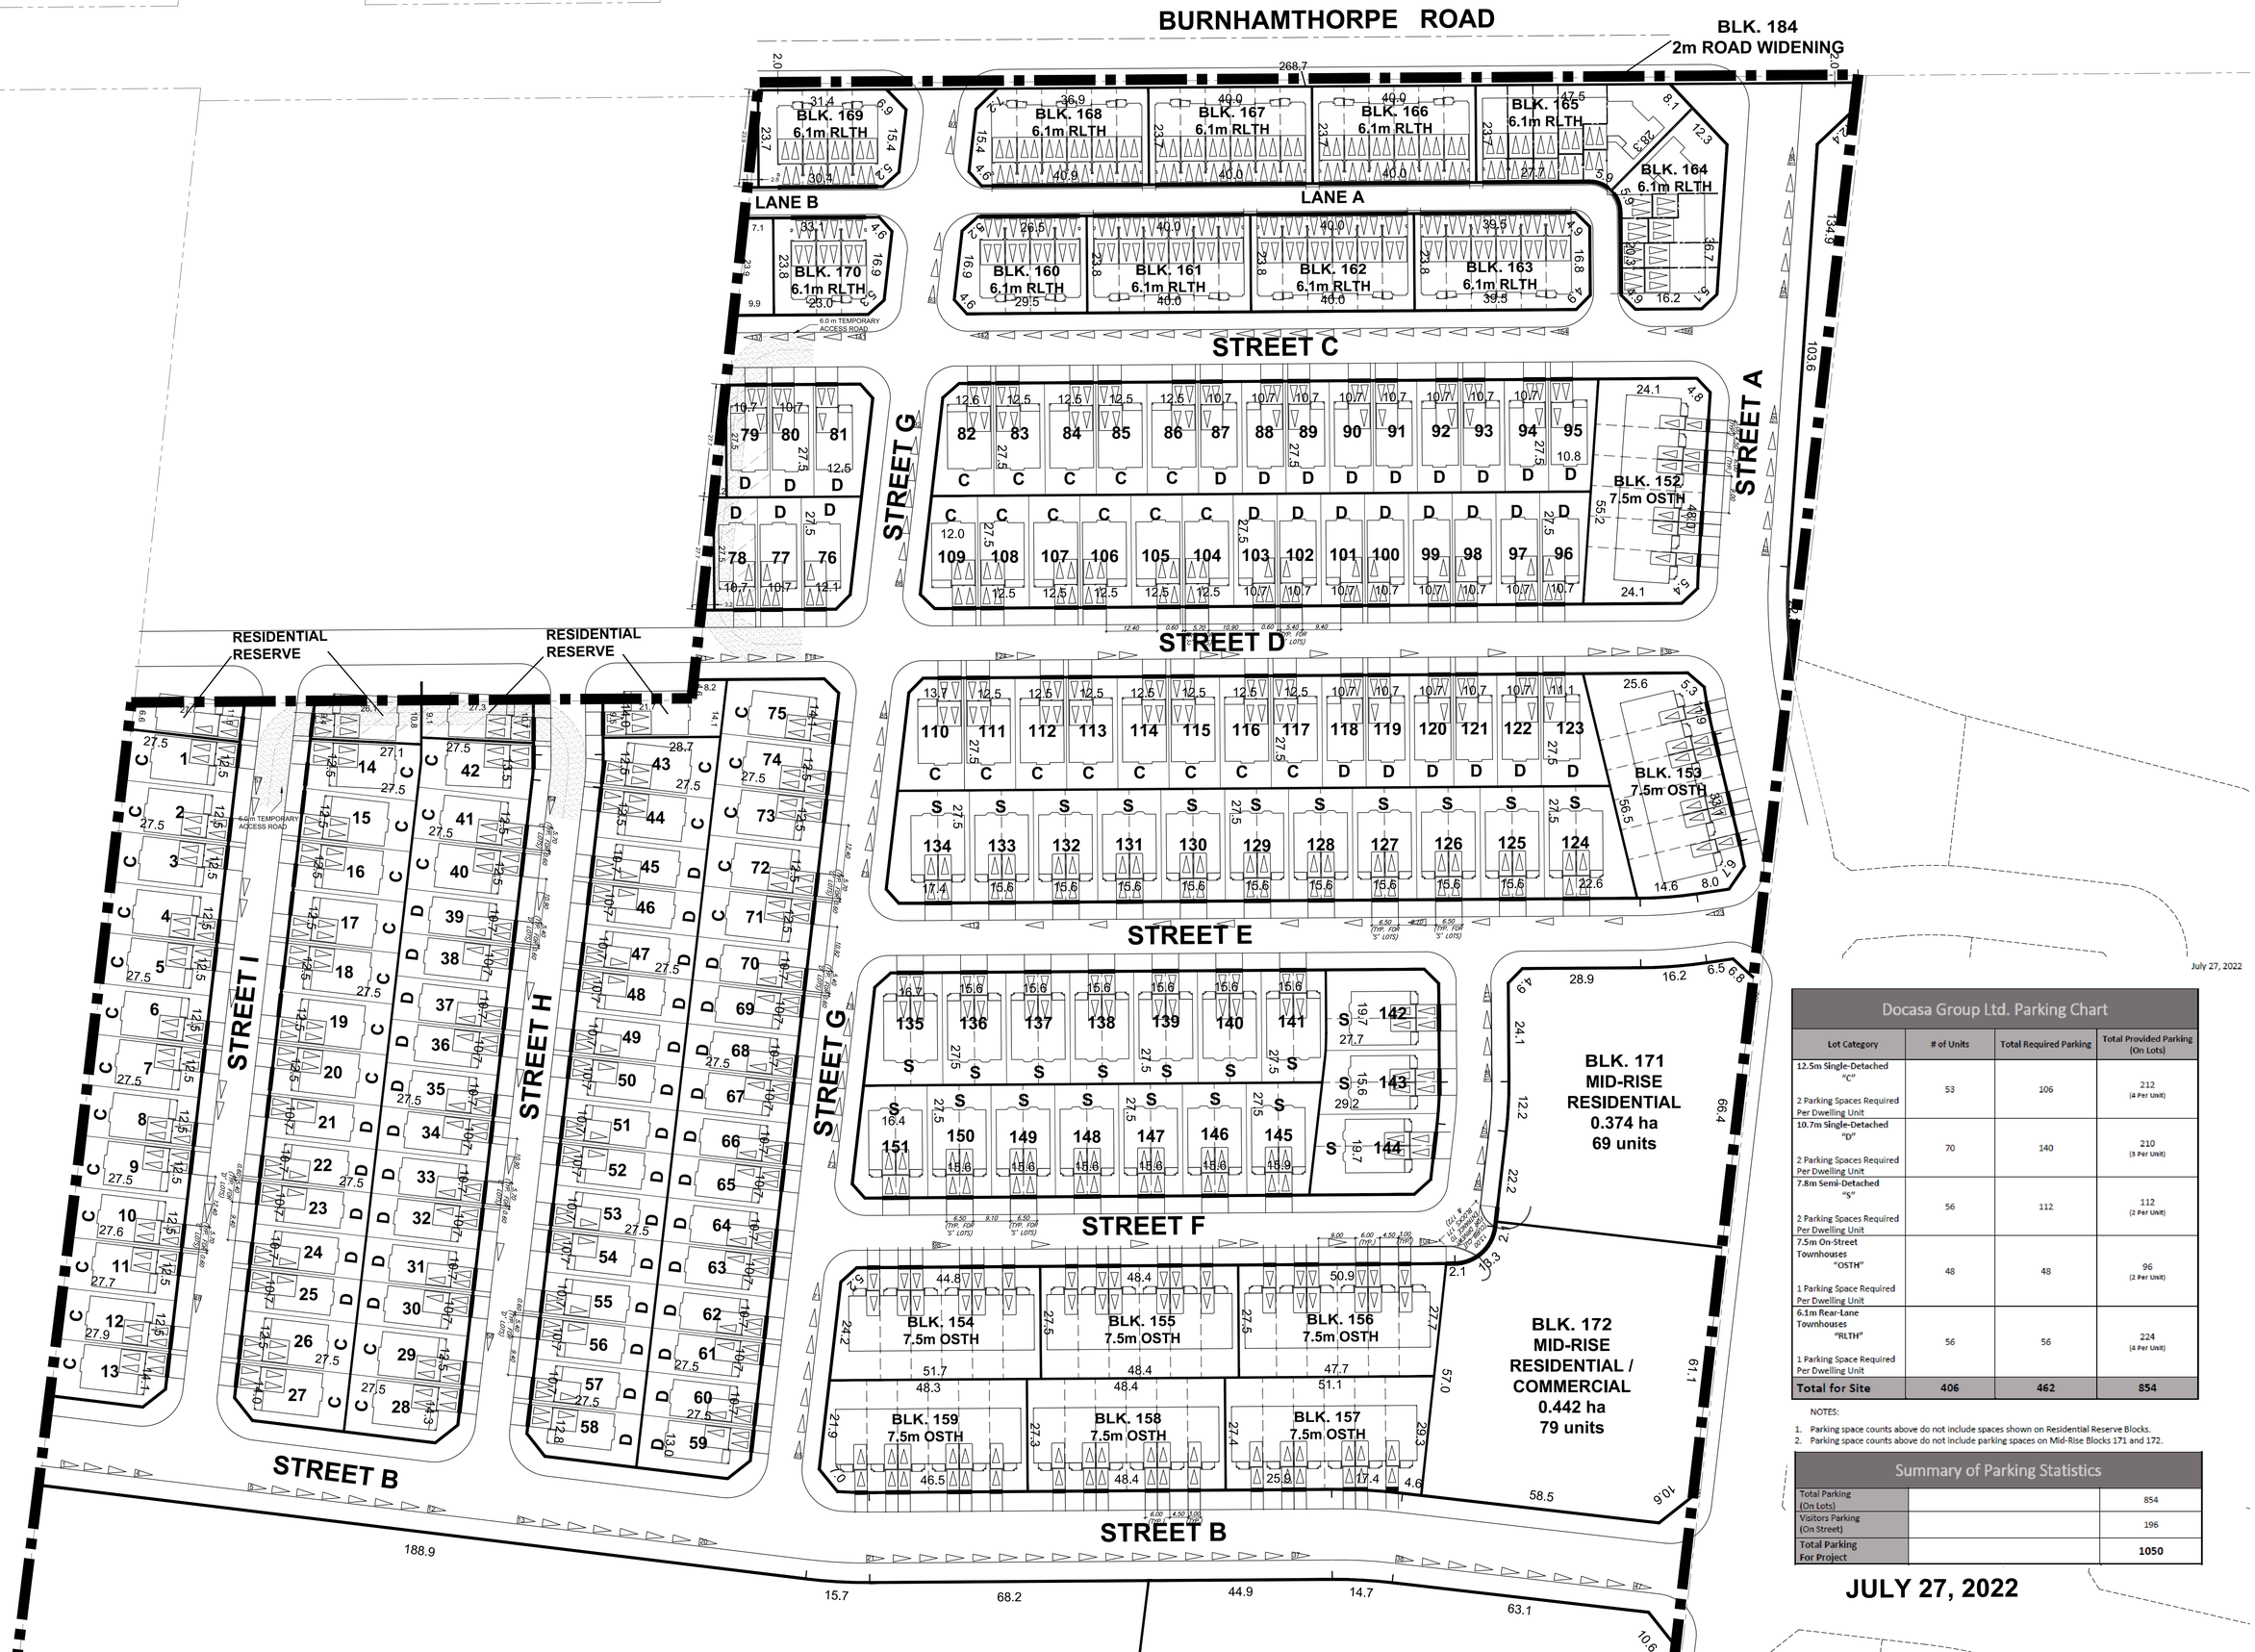

Docasa Group Ltd. Parking Chart			
Lot Category	# of Units	Total Required Parking	Total Provided Parking (On Lots)
12.5m Single-Detached "C" 2 Parking Spaces Required Per Dwelling Unit	53	106	212 (4 Per Unit)
10.7m Single-Detached "D" 2 Parking Spaces Required Per Dwelling Unit	70	140	210 (3 Per Unit)
7.8m Semi-Detached "S" 2 Parking Spaces Required Per Dwelling Unit	56	112	112 (2 Per Unit)
7.5m On-Street Townhouses "OSTH" 1 Parking Space Required Per Dwelling Unit	48	48	96 (2 Per Unit)
6.1m Rear-Lane Townhouses "RLTH" 1 Parking Space Required Per Dwelling Unit	56	56	224 (4 Per Unit)
Total for Site	**406**	**462**	**854**

NOTES:

1. Parking space counts above do not include spaces shown on Residential Reserve Blocks.
2. Parking space counts above do not include parking spaces on Mid-Rise Blocks 171 and 172.

Summary of Parking Statistics		
Total Parking (On Lots)		854
Visitors Parking (On Street)		196
Total Parking For Project		**1050**

JULY 27, 2022