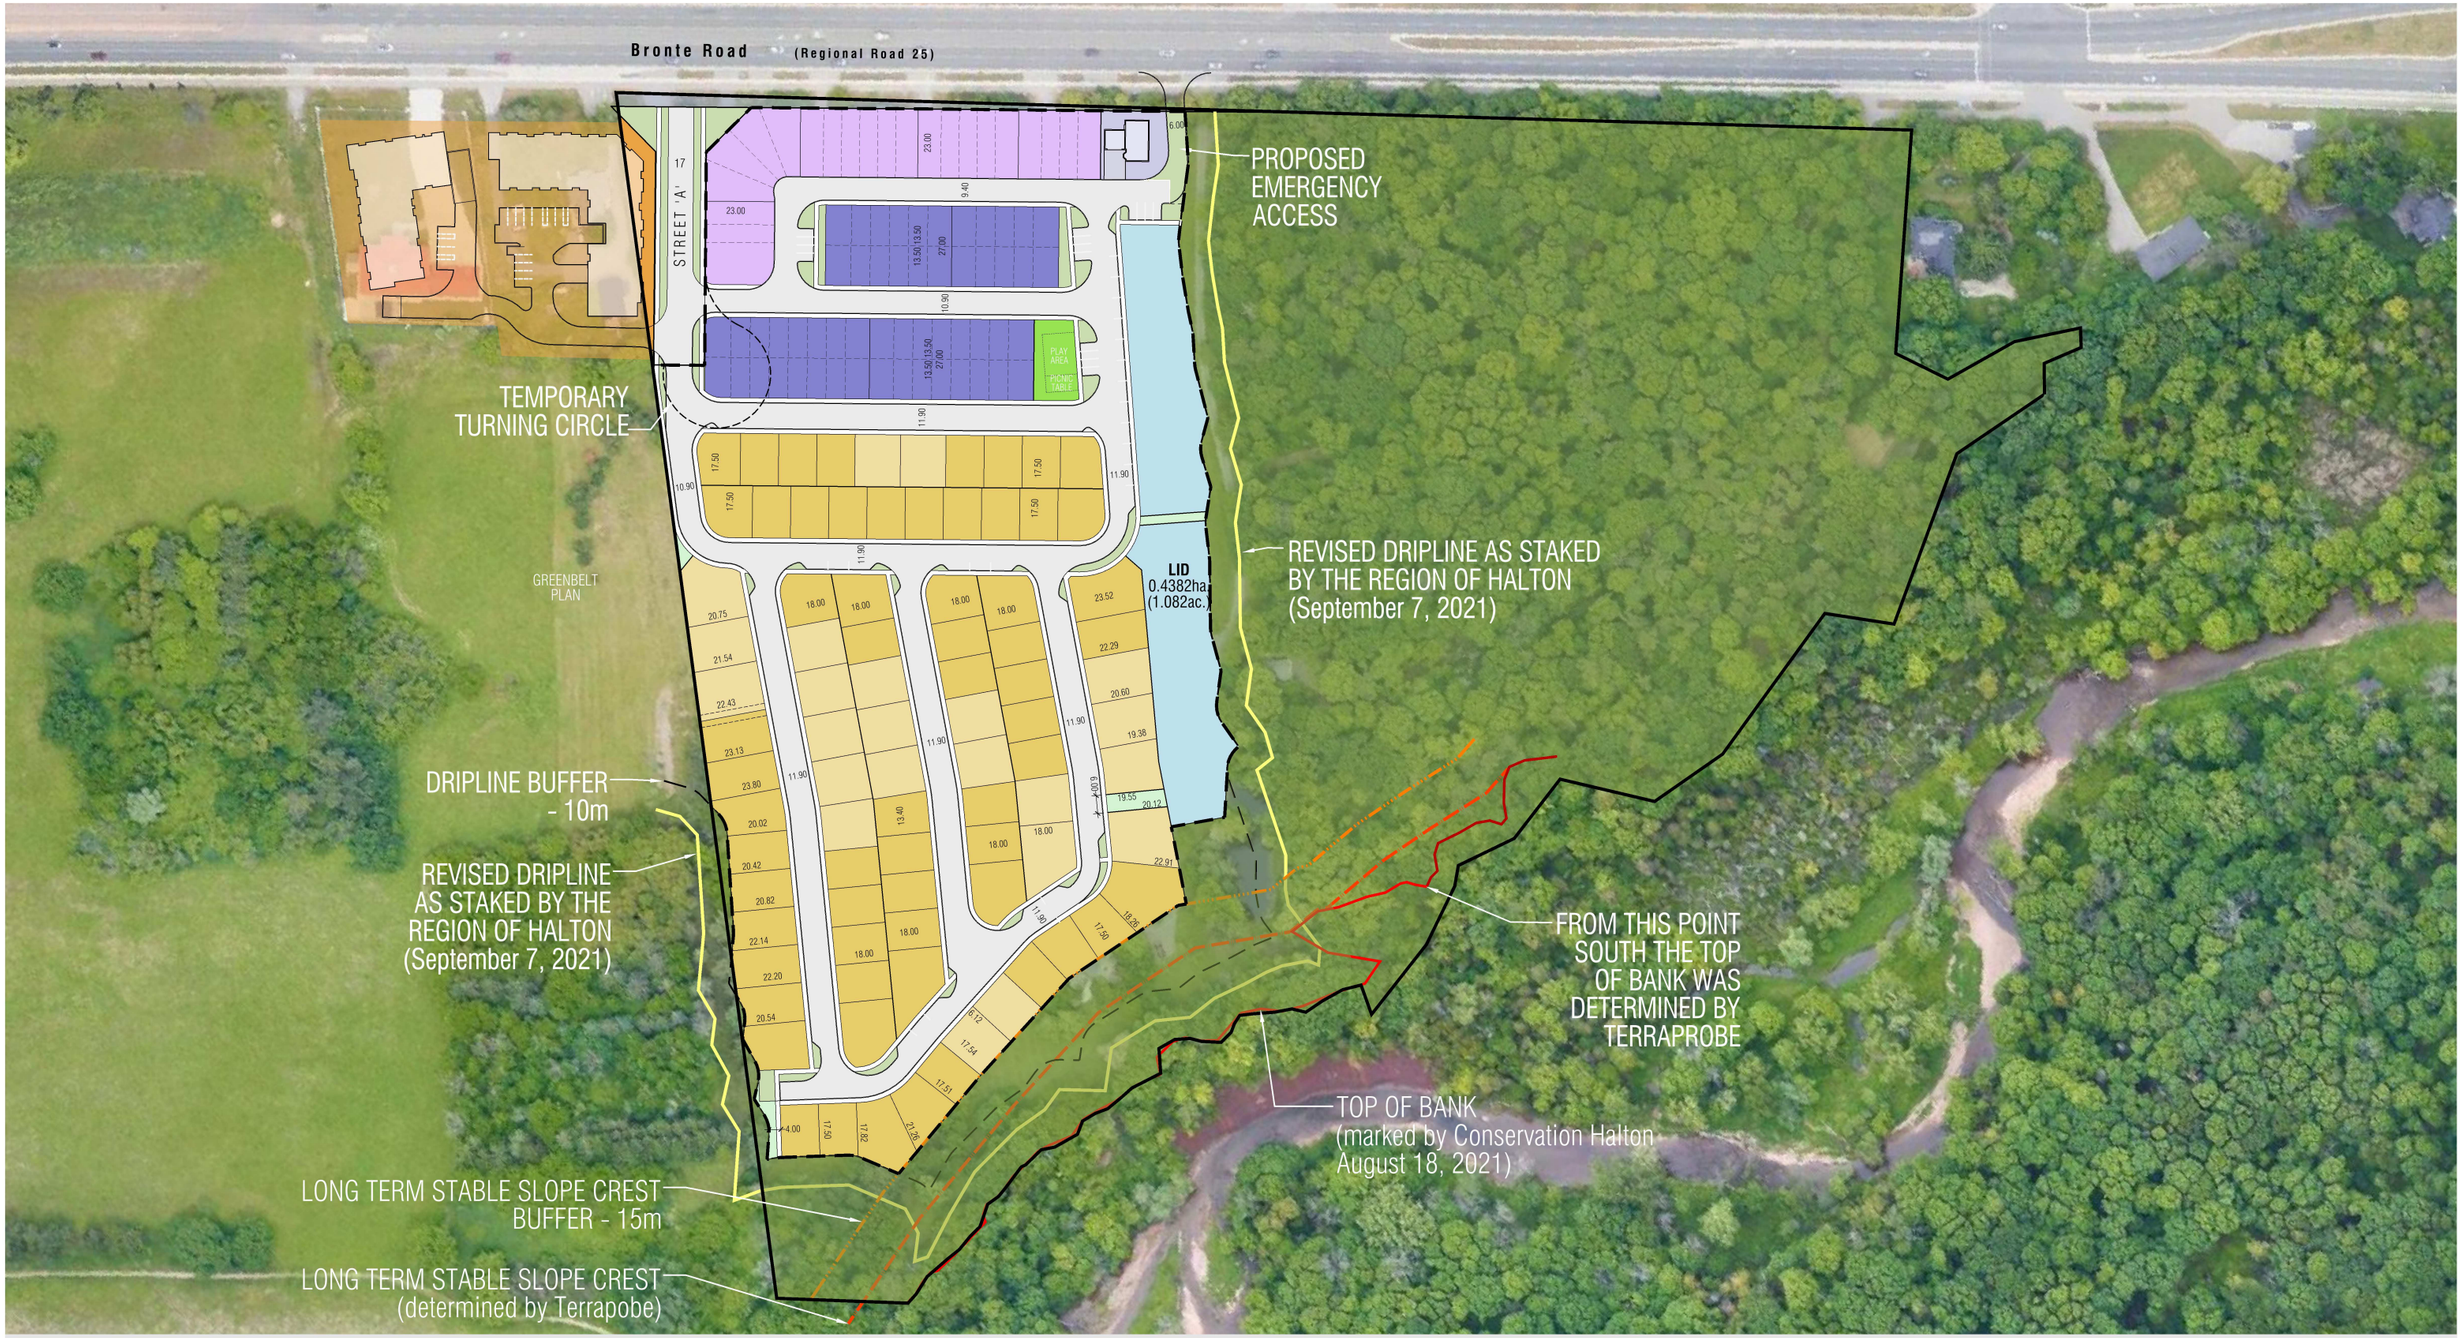

- All Units In Metric Unless Otherwise Noted.
- Base Information Obtained From Various Sources And Is Approximate.
- Schedule / Plan Information Is Conceptual And Requires Verification by Appropriate Agency.
- Aerial Photo: Google Earth

GERRARD DESIGN

BRONTE RIVER | Oakville, ON

CONCEPTUAL DEVELOPMENT PLAN

AUG 10, 2023
PROJECT 1637
SCALE 1:2000

SK-97