


PLANT LIST							
KEY	QTY	BOTANICAL NAME	COMMON NAME	Cal.	Height	Spacing	COND
Trees							
AR	24	Acer rubrum 'Karpick'	Karpick Maple	60mm			W.B.
AS	3	Acer saccharum	Sugar Maple	60mm			W.B.
AA	6	Acer saccharum	Silver Maple	60mm			W.B.
Ac	1	Amelanchier canadensis	Serviceberry		250cm		W.B.
Am	3	Amelanchier canadensis 'Rainbow Pillar'	Rainbow Pillar Serviceberry		250cm		W.B.
CC	2	Cercis canadensis	Redbud		250cm		W.B.
GT	2	Gleditsia triacanthos var. 'Iner Draves'	Streetkeeper Honey Locust	60mm			W.B.
LT	2	Liriodendron tulipifera 'Arnold'	Arnold Tulip Tree	60mm			W.B.
OV	4	Ostrya virginiana	Ironwood				W.B.
PG	3	Picea glauca	White Spruce		250cm		W.B.
TC	9	Tsuga canadensis	Eastern Hemlock		250cm		W.B.
Shrubs							
Et	26	Euonymus fortunei 'Coloratus'	Coloratus Euonymus		600		pot
Hb	91	Hydrangea paniculata 'Dragon Baby'	Dragon Baby Hydrangea		600		pot
Tm	132	Taxus x media 'Densiformis'	Dense Yews		600	1000	pot
To	104	Thuja occidentalis 'Nigra'	Black Cedar		250cm		b&b
Perennials							
ic	97	Astilbe chinensis 'Vision In White'	Vision In White Astilbe				1 gal pot
hb	18	Heimerocallis 'Big Time Happy'	Big Time Happy Daylily				1 gal pot
ha	45	Hosta 'Abiqua Drinking Gourd'	Abiqua Drinking Gourd Hosta				1 gal pot
hm	77	Hosta 'August Moon'	August Moon Hosta				1 gal pot
hd	113	Hosta 'Big Daddy'	Big Daddy Hosta				1 gal pot
Groundcover							
pt	654	Pachysandra terminalis	Japanese Spurge				6 cm pot

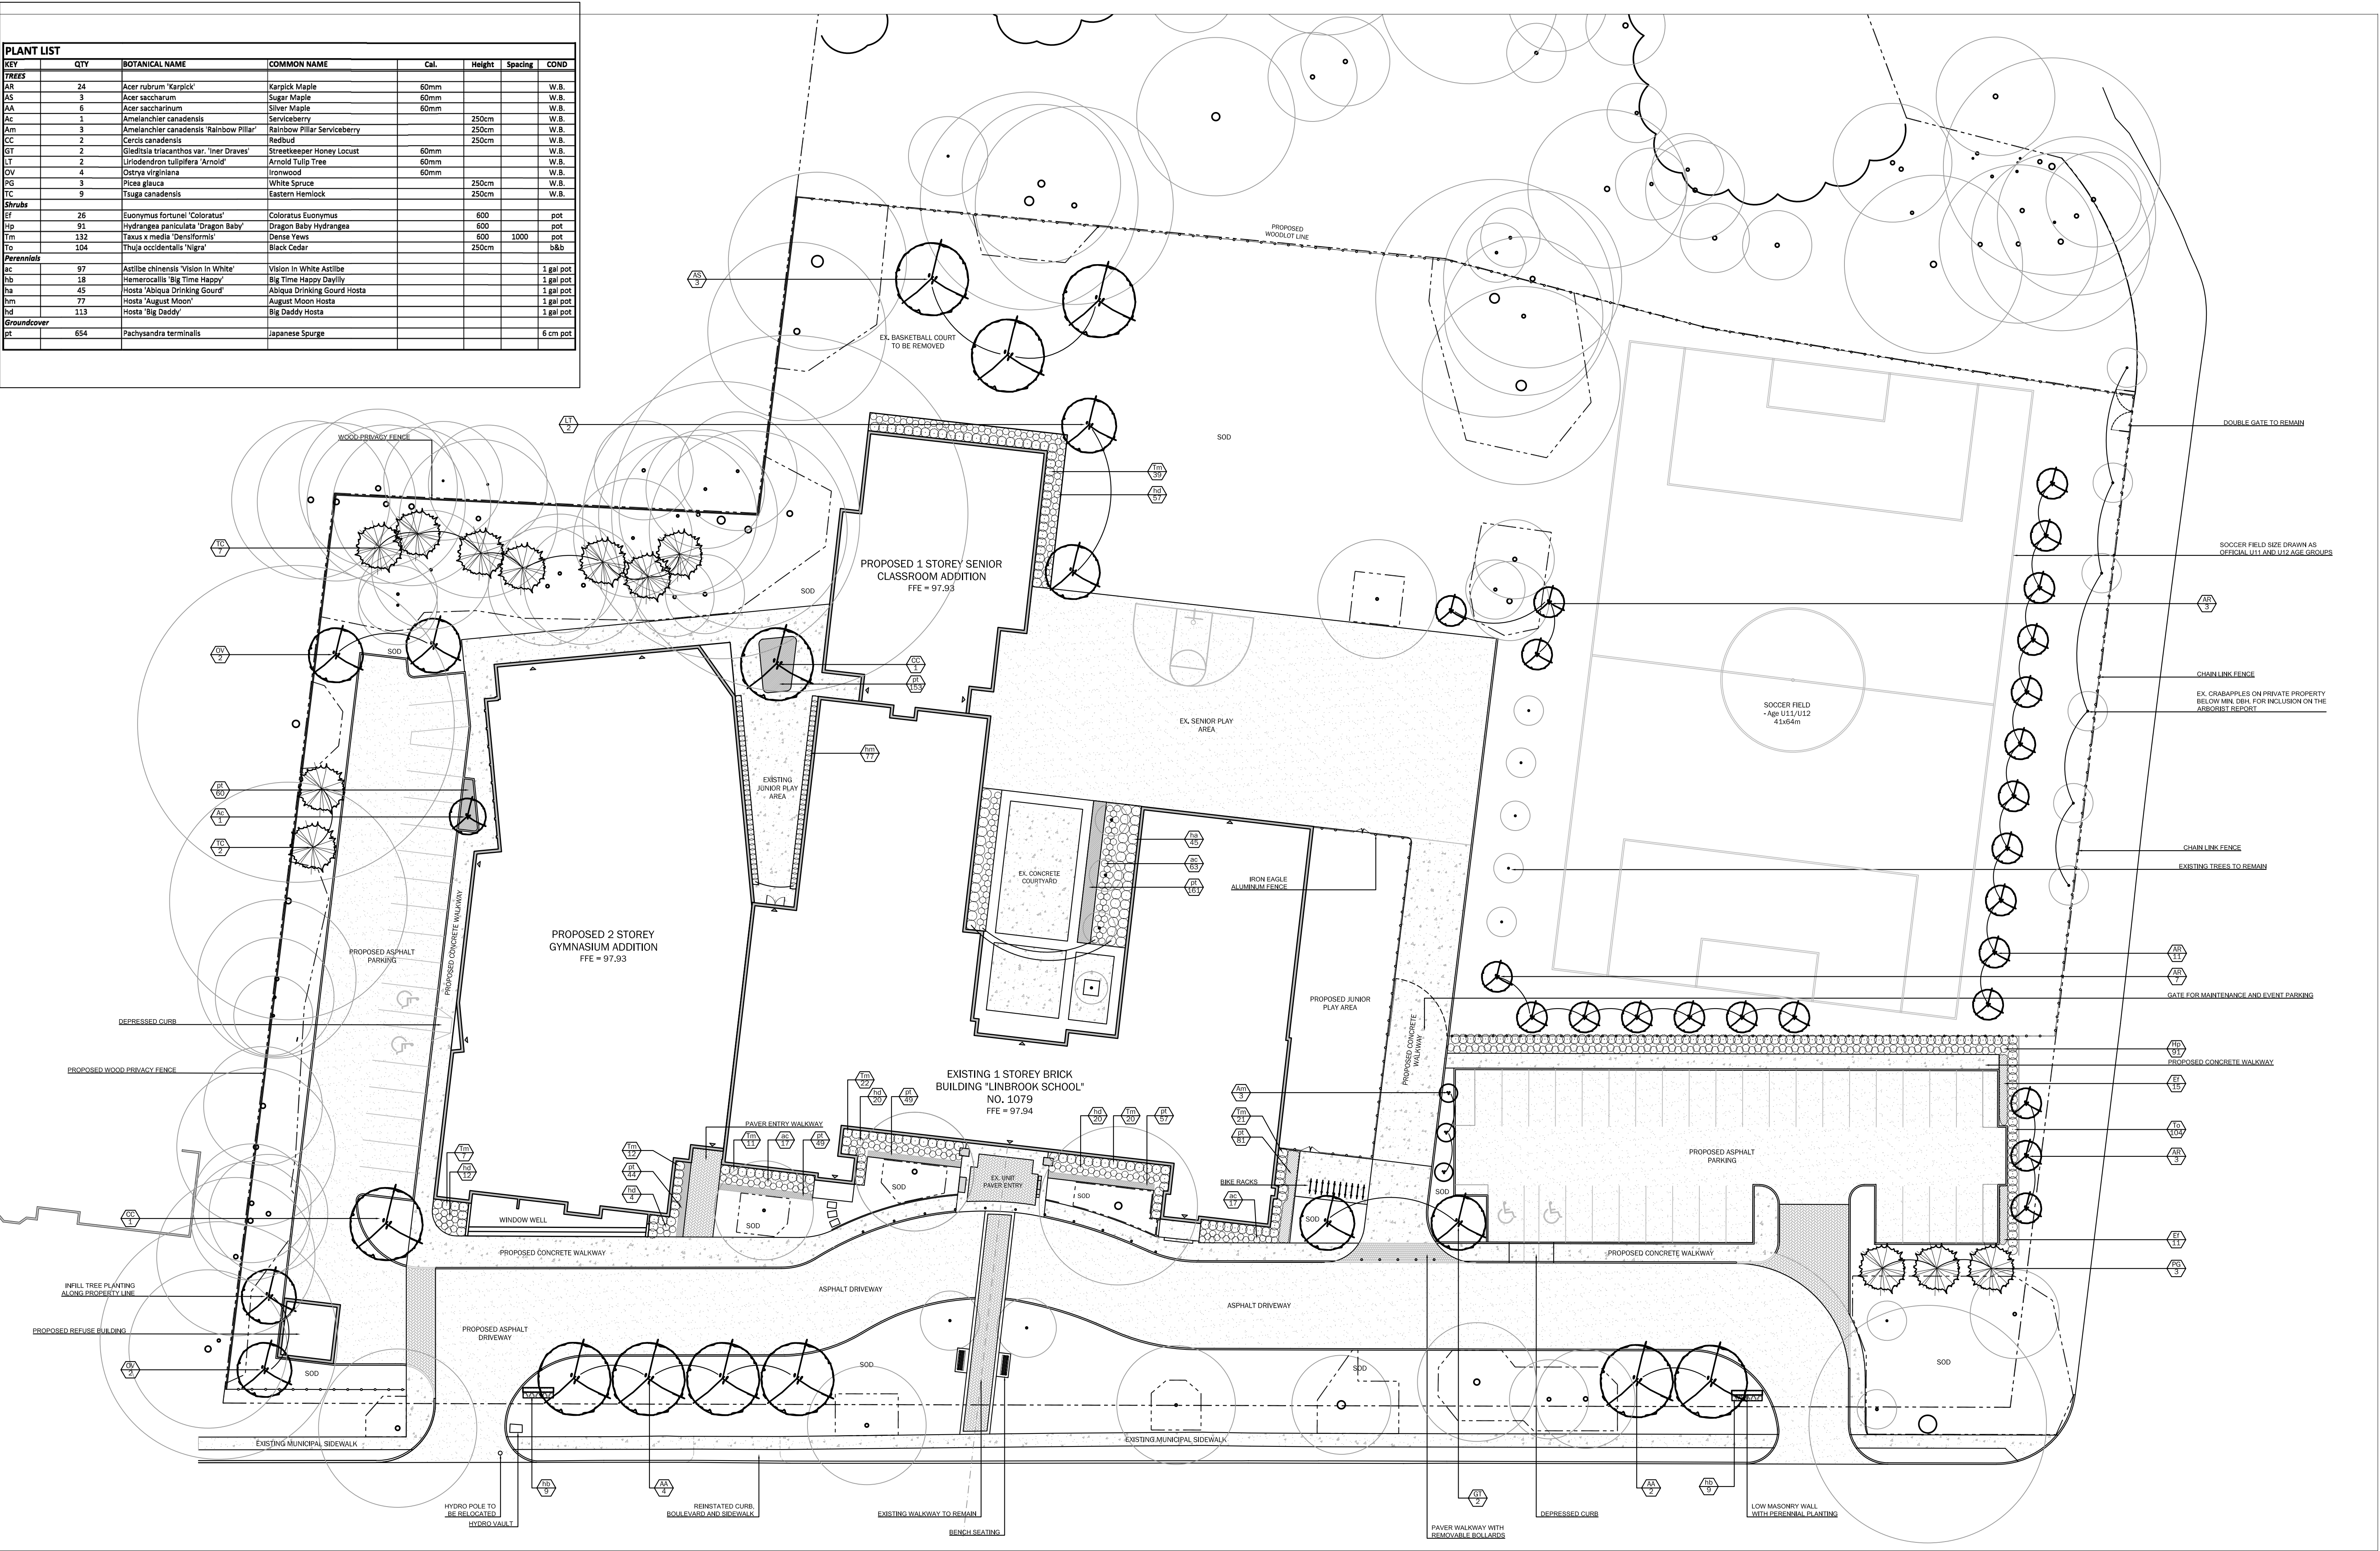

Notes
Check all dimensions on site and report any discrepancies to the Landscape Architect before proceeding.
All drawings and related documents are the property of Aldershot Landscape Contractors L.P. Reproduction or use in whole or in part is forbidden without prior written consent of Aldershot Landscape Contractors L.P.
These documents may not be used for any other purposes other than the project for which they are prepared.

- LEGEND:**
- EXISTING TREES
 - PROPOSED DECIDUOUS TREES
 - PROPOSED DECIDUOUS TREES
 - PROPOSED CONIFEROUS TREES
 - TPZ PER ARBORIST REPORT


Revisions			
4	08/21/2026	Issued for Client Review	
3	08/14/2026	Issued for Client Review	
2	07/22/2026	Issued for Client Review	
1	07/03/2026	Issued for Client Review	
No.	Date	Descriptions	



Aldershot Landscape Contractors

166 Fleet Road
Burlington, ON

aldershotlandscape.com
905 - 689 - 7321

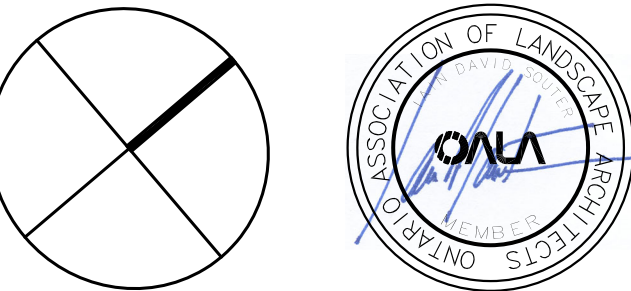

LINBROOK SCHOOL
1059 LINBROOK ROAD
Oakville, Ontario

LANDSCAPE PLAN

Scale: 1:300
Drawn by: nmt & da
Drawing Start: June 2026
Project Number: 00-000