

Proposed Deciduous Tree

Property Line


Proposed Curb (Right of Way to Curb)

Proposed Flush Curb

Proposed Planter Curb

Prop. 1.8M HT. Ornamental Metal Fence

The conceptual design for the boulevard streetscape is based on the *Designing Midtown Urban Design Direction* document published by the Town of Oakville in November of 2025, per the Figure 11. on page 22; *Perspective Street Section of Cross Avenue West of the North-South Connector*.

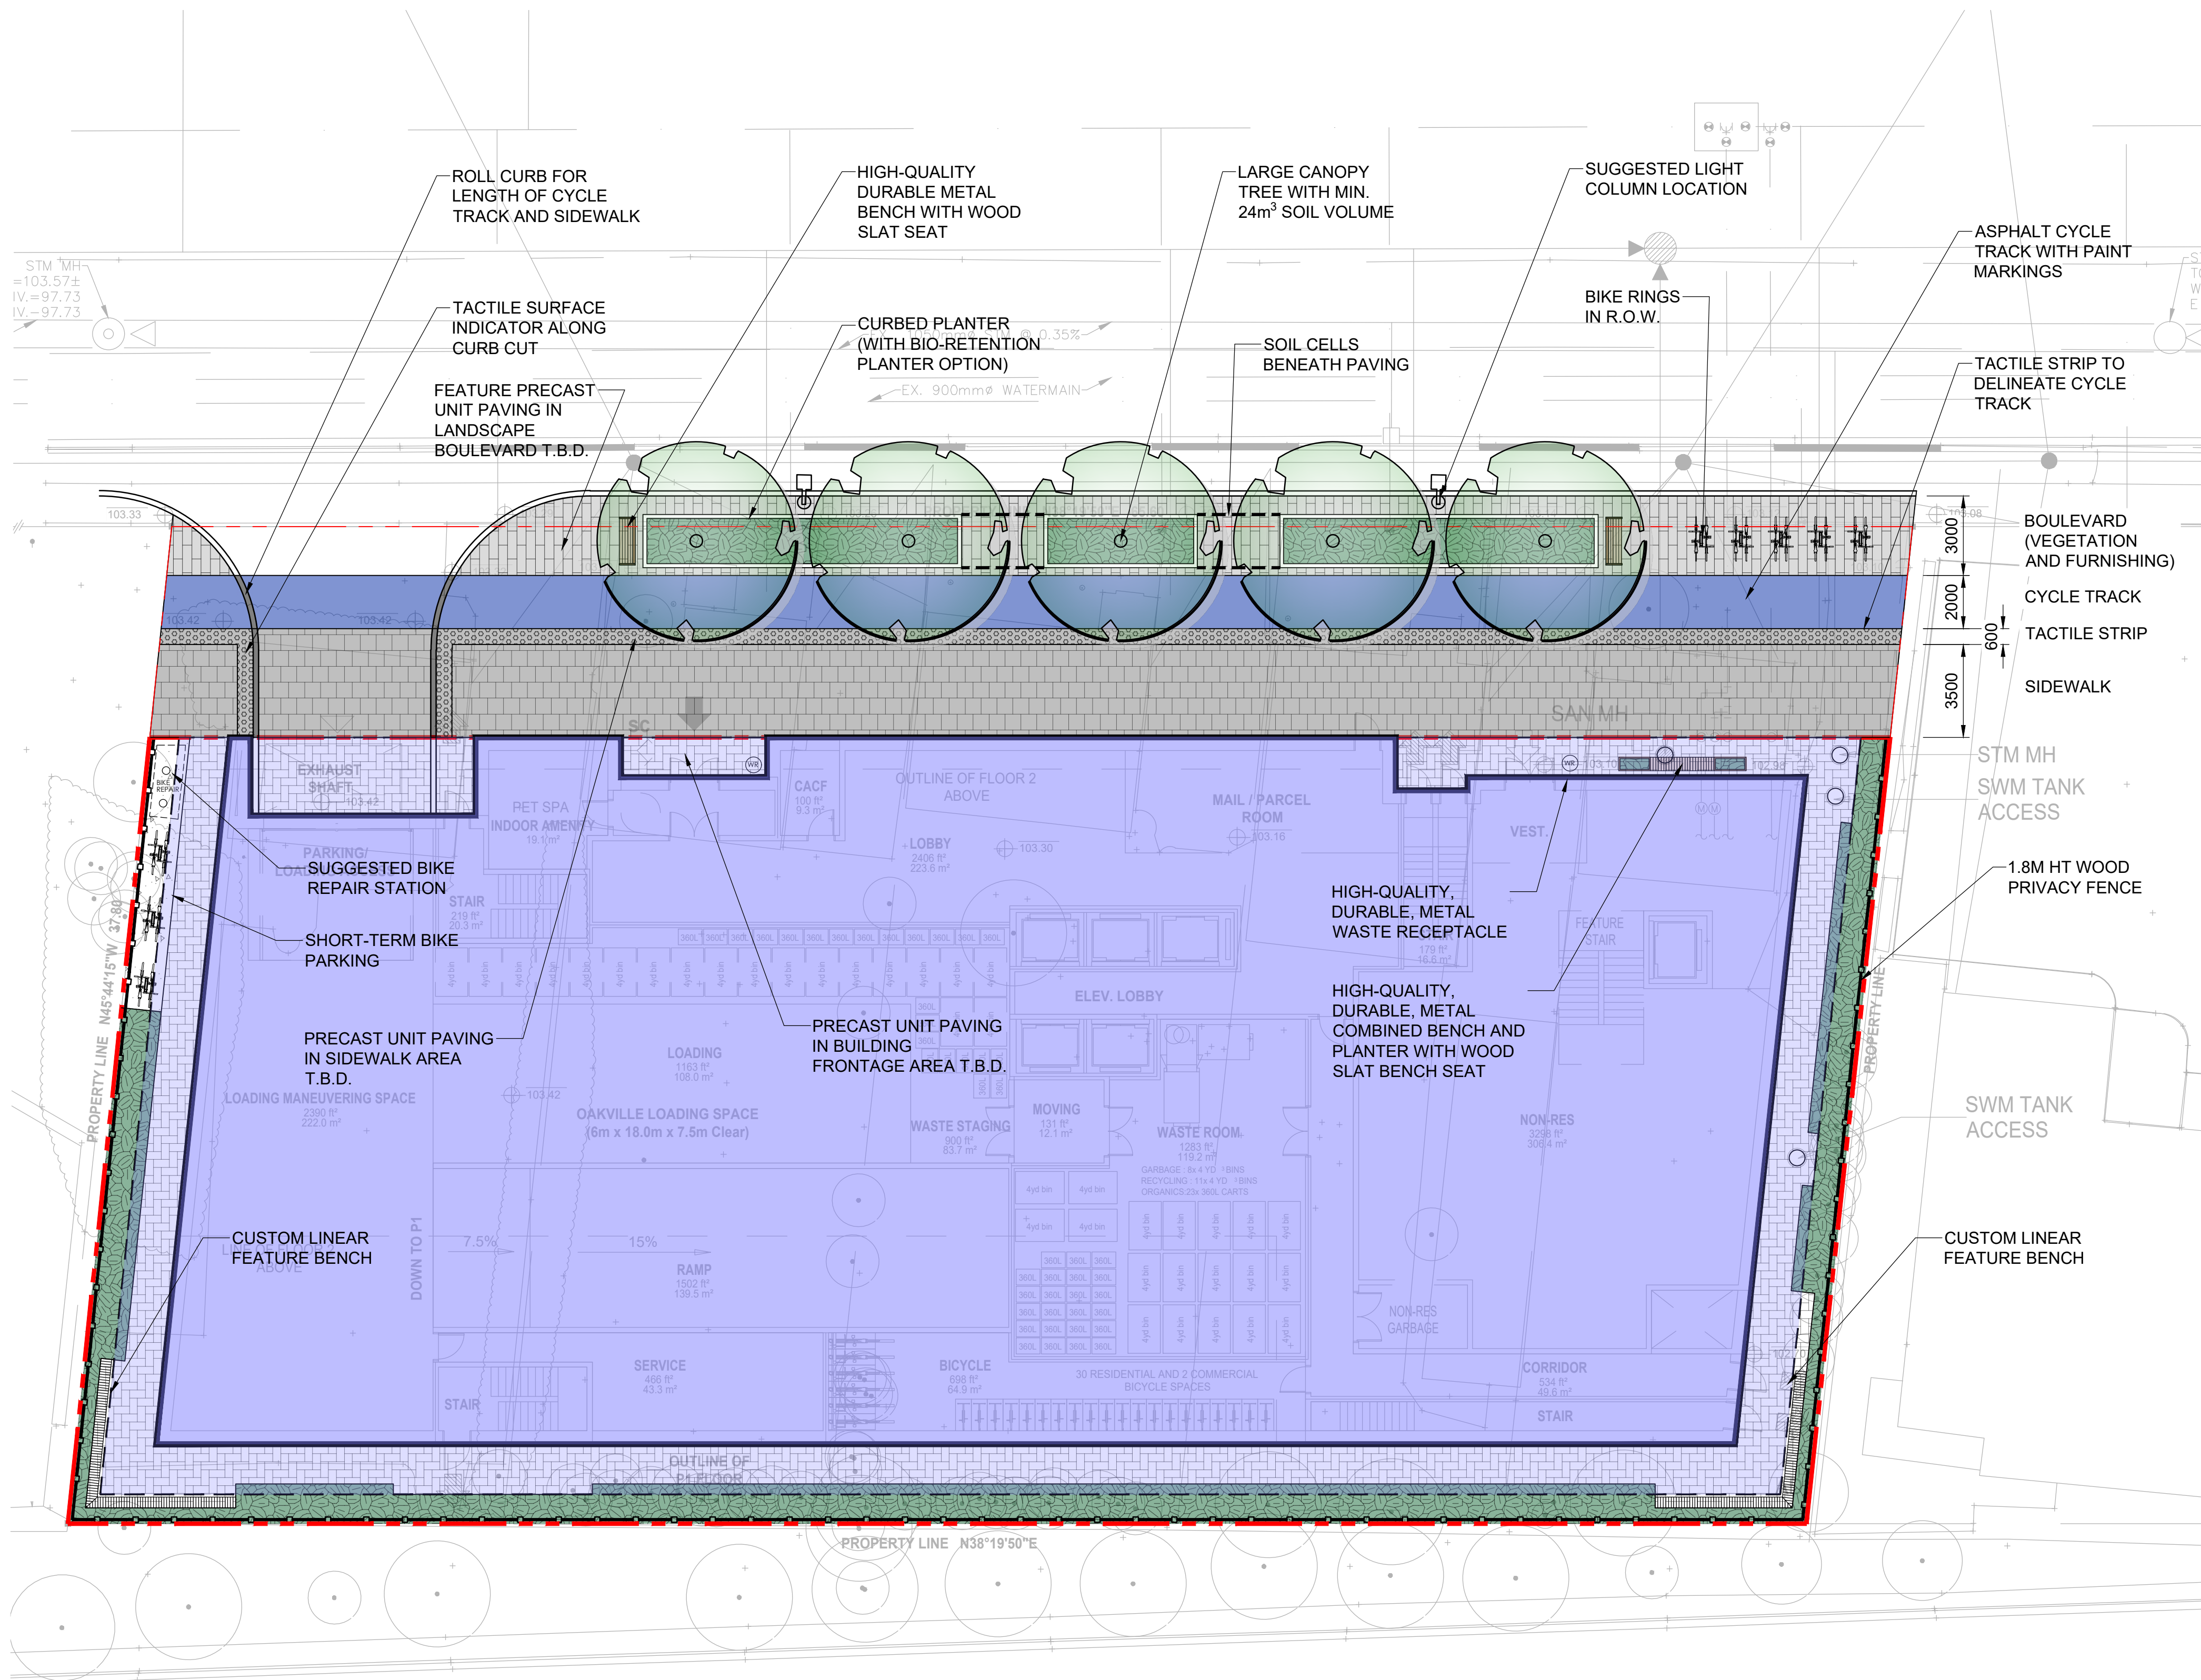

OAKVILLE

35172 1 1 01[illegible]