


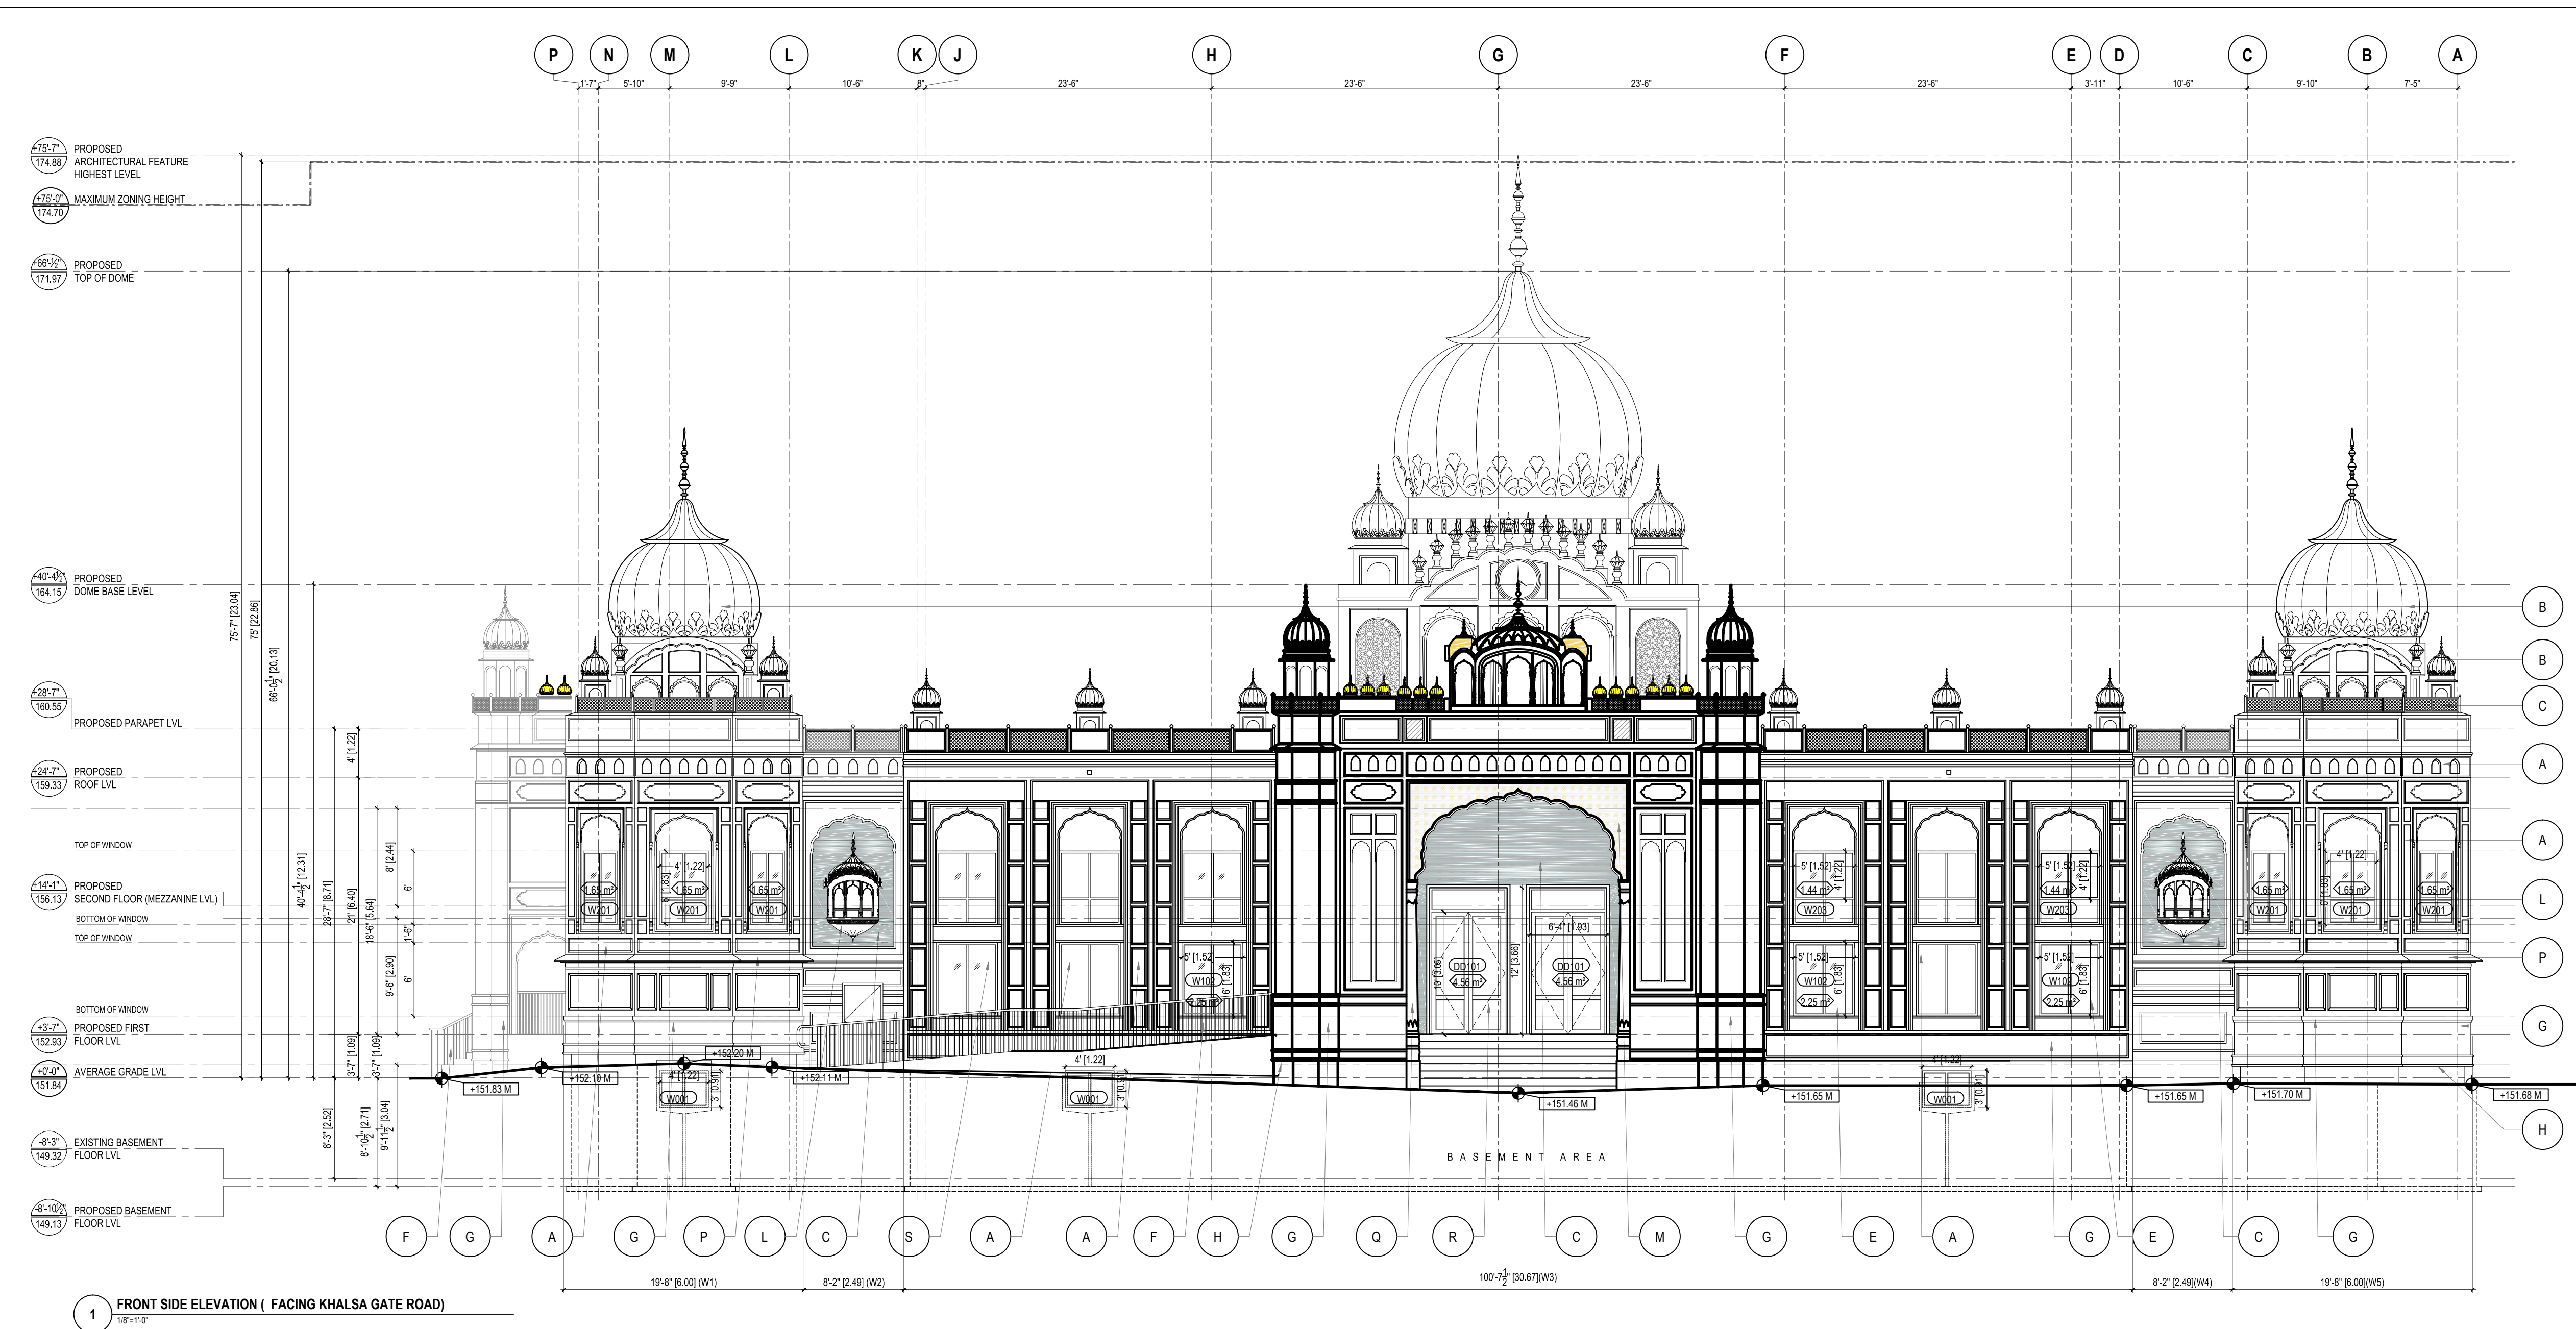

1 FRONT SIDE ELEVATION (FACING KHALSA GATE ROAD)
1/8"=1'-0"

UNPROTECTED GLAZED OPENING CALCULATION (FRONT SIDE ELEVATION) (AS PER CBC 3.2.3.1.0.)

LIMITING DISTANCE: 60.49M
W1 WALL AREA: 456.56 SQ.FT. (42.41 SQ.MT.)
PERMISSIBLE GLAZED OPENING: NA
PROPOSED GLAZED OPENING: 33.28 SQ.FT. (4.95 SQ.MT.)

LIMITING DISTANCE: 62.52M
W2 WALL AREA: 198.61 SQ.FT. (18.45 SQ.MT.)
PERMISSIBLE GLAZED OPENING: NA
PROPOSED GLAZED OPENING: NA

LIMITING DISTANCE: 59.52M
W3 WALL AREA: 2527.58 SQ.FT. (234.82 SQ.MT.)
PERMISSIBLE GLAZED OPENING: NA
PROPOSED GLAZED OPENING: 201.82 SQ.FT.(18.75 SQ.MT.)

LIMITING DISTANCE: 63.37M
W4 WALL AREA: 207.94 SQ.FT. (19.31 SQ.MT.)
PERMISSIBLE GLAZED OPENING: NA
PROPOSED GLAZED OPENING: NA

LIMITING DISTANCE: 61.13M
W5 WALL AREA: 465.12 SQ.FT. (43.21 SQ.MT.)
PERMISSIBLE GLAZED OPENING: NA
PROPOSED GLAZED OPENING: 53.28 SQ.FT. (4.95 SQ.MT.)

TYPICAL EXTERIOR MATERIAL & COLOR SCHEDULE						
SR. NO.		MATERIAL ITEM	COMPANY	MODEL	FINISH /COLOR	DESCRIPTION/ SIZES
A		STUCCO OR PAINTED EXTERIOR GRADE WOOD	DUROCK ALFACING INTERNATIONAL OR EQUIVALENT	LANDMARK SERIES	COLOR: WHITE	
B		PRECAST ARCHITECTURAL FIBERGLASS (FRP) OR GFRG EXTERIOR DOMES	PETRA DESIGN OR EQUIVALENT		COLOR: GOLDEN	
C		ARCHITECTURAL FIBERGLASS (FRP) JALI OR ACRYLIC	PETRA DESIGN OR EQUIVALENT		COLOR: WHITE	CNC CUT CUSTOMIZED DESIGN
D		PRECAST CORNICE	PETRA DESIGNS OR EQUIVALENT		MATERIAL : FIBERGLASS OR POLYCARBONATE	AS PER MANUFACTURER SPECIFICATION.
E		WINDOWS	VINYL EXTERIOR DOUBLE GLAZED WINDOWS		FRAME COLOR: WHITE	CLEAR GLASS SEALED DOUBLE GLAZED WINDOWS
F		METAL RAILING	GEORBEZDAN OR EQUIVALENT		PAIN: GOLDEN	REFER ARCHITECTURE DRAWINGS FOR THE HEIGHT OF THE RAILING
G		SMOOTH STONE, LIME STONE OR EQUIVALENT	KING LIMESTONE OR EQUIVALENT	NATURAL STONE	COLOR: WHITE	REFER MANUFACTURER SPECIFICATIONS
H		EXPOSED FOUNDATION		CONCRETE FINISH		CONCRETE WALL TO BE MINIMUM 10" HIGH FROM GRADE LEVEL
J		RAIN WATER DOWNSPOUTS	AMERIMAX OR EQUIVALENT			DOWNSPOUT WITH 1/4"x1'-0" (CONCRETE SPLASH PAD)
K		PRECAST FIBERGLASS BALCONY	SWASTIK GRC & FRP. OR EQ.		MATERIAL : FIBERGLASS	COLOR: WHITE
L		PRECAST FIBERGLASS OVERHANGING ENCLOSED BALCONY	SWASTIK GRC & FRP. OR EQ.		MATERIAL : FIBERGLASS	COLOR: WHITE
M		INLAY IN STONE	SWASTIK GRC & FRP. OR EQ.		MATERIAL : FIBERGLASS	COLOR: WHITE & GOLDEN
N		LETTERS OR SYMBOLS	SIGNCRAFT OR EQUIVALENT		MATERIAL : ACRYLIC BACKLIT	COLOR: GOLDEN
P		PRECAST SILL MOULDING	PETRA DESIGNS OR EQUIVALENT		MATERIAL : FIBERGLASS OR POLYCARBONATE	COLOR: WHITE
Q		PRECAST ORNAMENTAL PILLARS	PETRA DESIGNS OR EQUIVALENT		MATERIAL : FIBERGLASS OR POLYCARBONATE	COLOR: WHITE
R		CUSTOM MADE MAIN ENTRANCE DOOR			DOOR COLOR: AS PER CLIENT'S REQUIREMENT	REFER MANUFACTURER SPECIFICATIONS
S		SPANDREL GLASS				REFER MANUFACTURER SPECIFICATIONS

R4	SPA RESUBMISSION	2026-08-19
R3	FOR SPA	2026-02-03
R2	ZBA/OPA RESUBMISSION	2025-09-25
R1	ZBA / OPA	2024-09-10
R0	PRE-CON	2023-12-15
REV	ISSUED FOR	DATE

PROJECT NAME AND ADDRESS :
PROPOSED RE-DEVELOPMENT
OF RELIGIOUS BUILDING
(PLACE OF WORSHIP), AT
2403 KHALSA GATE, OAKVILLE,
ON.

ARCHITECTURAL CONSULTANT :
 architects + designers
UNIT 214 - 2550 MATHESON BLVD EAST
MISSISSAUGA, ONTARIO, CANADA L4W 4Z1
Tel: +1-905-792-0038
Cell: +1-905-238-0039
Email: hbhons@technoarch.ca
www.technoarch.ca


2026-08-19
OF
ARCHITECTS
HARPREET SINGH BHONS
LICENCE
6942


STRUCTURAL CONSULTANT :

MEP CONSULTANT :

DRAWING TITLE :
PROPOSED FRONT
ELEVATION

DRAWN BY	EM
CHECKED BY	JK
APPROVED BY	HB

SCALE 1/8"=1'-0"	SIZE A1
SHEET NO A4.0	STAGE SPA RESUBMISSION
PHASE 00	REV R4
ISSUED DATE	2026-08-05

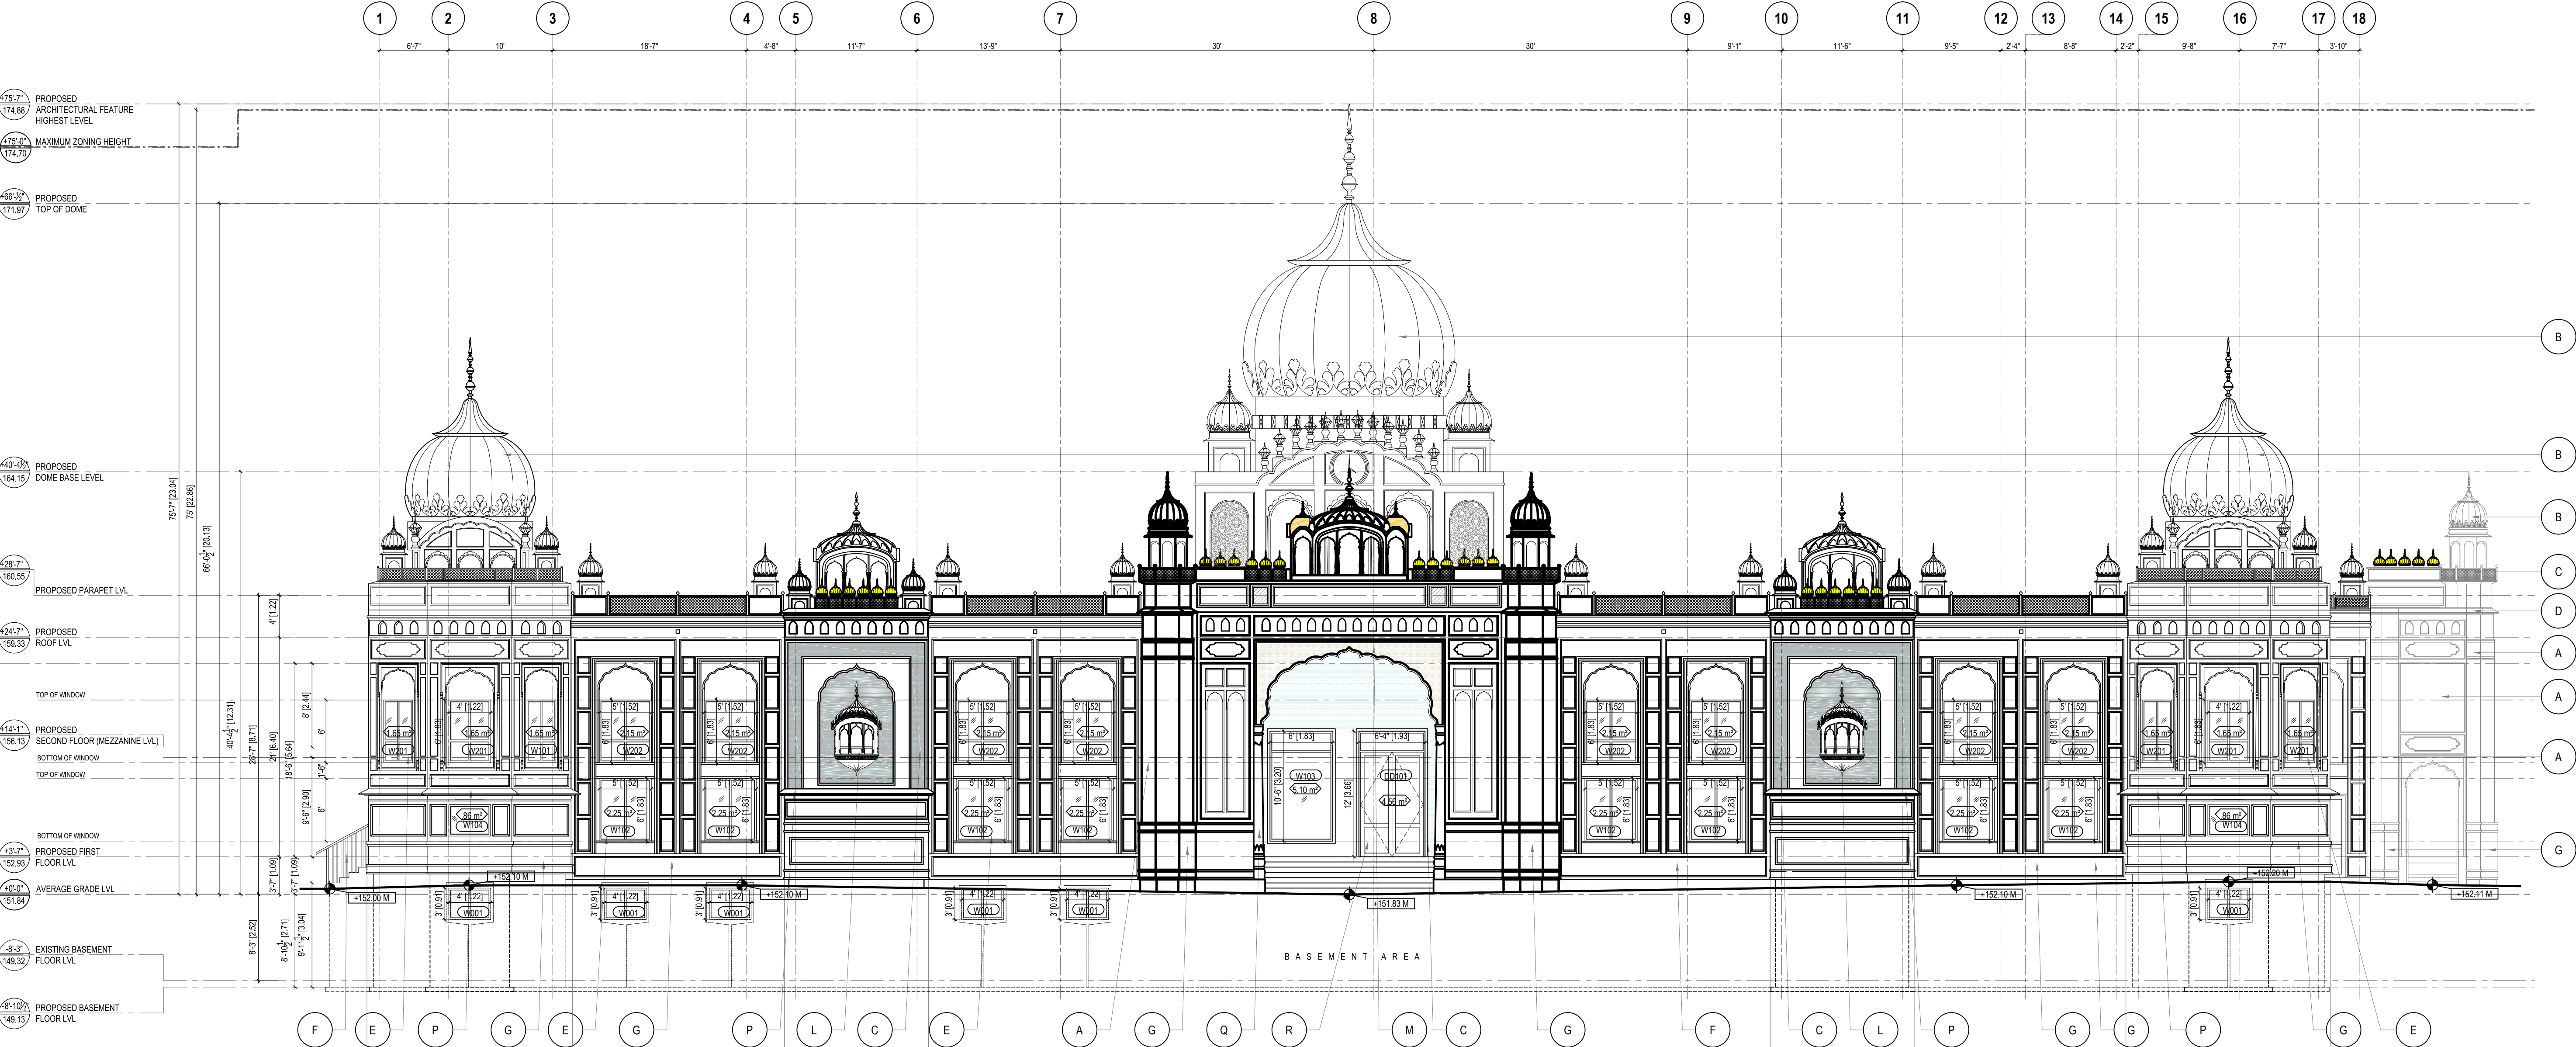

1 LEFT SIDE ELEVATION (FACING PINE GLEN ROAD)

UNPROTECTED GLAZED OPENING CALCULATION (LEFT SIDE ELEVATION) (AS PER CBC 3.2.3.1.0.)			
LIMITING DISTANCE: 30.88M			
W1 WALL AREA: 468.20 SQ.FT. (43.49 SQ.MT.)			
PERMISSIBLE GLAZED OPENING: NA			
PROPOSED GLAZED OPENING : 62.53 SQ.FT. (5.81 SQ.MT.)			
LIMITING DISTANCE: 33.15M			
W2 WALL AREA: 451.19 SQ.FT. (41.70 SQ.MT.)			
PERMISSIBLE GLAZED OPENING: NA			
PROPOSED GLAZED OPENING: 94.6 SQ.FT. (8.80 SQ.MT.)			
LIMITING DISTANCE: 31.36M			
W3 WALL AREA: 329.51 SQ.FT. (30.61 SQ.MT.)			
PERMISSIBLE GLAZED OPENING: NA			
PROPOSED GLAZED OPENING: NA			
LIMITING DISTANCE: 33.16M			
W4 WALL AREA: 1958.07 SQ.FT. (181.91 SQ.MT.)			
PERMISSIBLE GLAZED OPENING: NA			
PROPOSED GLAZED OPENING: 198.86 SQ.FT. (22.76 SQ.MT.)			
LIMITING DISTANCE: 31.37M			
W5 WALL AREA: 329.23 SQ.FT. (30.59 SQ.MT.)			
PERMISSIBLE GLAZED OPENING: NA			
PROPOSED GLAZED OPENING: NA			
LIMITING DISTANCE: 33.37M			
W6 WALL AREA: 480.13 SQ.FT. (44.80 SQ.MT.)			
PERMISSIBLE GLAZED OPENING: NA			
PROPOSED GLAZED OPENING: 94.6 SQ.FT. (8.80 SQ.MT.)			
LIMITING DISTANCE: 30.91M			
W7 WALL AREA: 456.94 SQ.FT. (42.54 SQ.MT.)			
PERMISSIBLE GLAZED OPENING: NA			
PROPOSED GLAZED OPENING: 62.53 SQ.FT. (5.81 SQ.MT.)			

TYPICAL EXTERIOR MATERIAL & COLOR SCHEDULE						
SR. NO.		MATERIAL ITEM	COMPANY	MODEL	FINISH /COLOR	DESCRIPTION/ SIZES
A		STUCCO OR PAINTED EXTERIOR GRADE WOOD	DUROCK ALFACING INTERNATIONAL OR EQUIVALENT	LANDMARK SERIES	COLOR: WHITE	
B		PRECAST ARCHITECTURAL FIBERGLASS (FRP) OR GFRG EXTERIOR DOMES	PETRA DESIGN OR EQUIVALENT		COLOR: GOLDEN	
C		ARCHITECTURAL FIBERGLASS (FRP) JALI OR ACRYLIC	PETRA DESIGN OR EQUIVALENT		COLOR: WHITE	CNC CUT CUSTOMIZED DESIGN
D		PRECAST CORNICE	PETRA DESIGNS OR EQUIVALENT	MATERIAL : FIBERGLASS OR POLYCARBONATE	COLOR: WHITE	AS PER MANUFACTURER SPECIFICATION.
E		WINDOWS	VINYL EXTERIOR DOUBLE GLAZED WINDOWS		FRAME COLOR: WHITE	CLEAR GLASS SEALED DOUBLE GLAZED WINDOWS
F		METAL RAILING	GEORBEZDAN OR EQUIVALENT		PAIN: GOLDEN	REFER ARCHITECTURE DRAWINGS FOR THE HEIGHT OF THE RAILING
G		SMOOTH STONE, LIME STONE OR EQUIVALENT	KING LIMESTONE & BLENDS OR EQUIVALENT	NATURAL STONE	COLOR: WHITE	REFER MANUFACTURER SPECIFICATIONS
H		EXPOSED FOUNDATION		CONCRETE FINISH		CONCRETE WALL TO BE MINIMUM 10" HIGH FROM GRADE LEVEL
J		RAIN WATER DOWNSPOUTS	AMERIMAX OR EQUIVALENT			DOWNSPOUT WITH 11/2"x11/2" CONCRETE SPLASH PAD
K		PRECAST FIBERGLASS BALCONY	SWASTIK GRC & FRP. OR EQ.	MATERIAL : FIBERGLASS	COLOR: WHITE	OUTSOURCE OR EQUIVALENT
L		PRECAST FIBERGLASS OVERHANGING ENCLOSED BALCONY	SWASTIK GRC & FRP. OR EQ.	MATERIAL : FIBERGLASS	COLOR: WHITE	OUTSOURCE OR EQUIVALENT
M		INLAY IN STONE	SWASTIK GRC & FRP. OR EQ.	MATERIAL : FIBERGLASS	COLOR: WHITE & GOLDEN	OUTSOURCE OR EQUIVALENT
N		LETTERS OR SYMBOLS	SIGNCRAFT OR EQUIVALENT	MATERIAL : ACRYLIC BACKLIT	COLOR: GOLDEN	REFER MANUFACTURER SPECIFICATIONS
P		PRECAST SILL MOULDING	PETRA DESIGNS OR EQUIVALENT	MATERIAL : FIBERGLASS OR POLYCARBONATE	COLOR: WHITE	REFER MANUFACTURER SPECIFICATIONS
Q		PRECAST ORNAMENTAL PILLARS	PETRA DESIGNS OR EQUIVALENT	MATERIAL : FIBERGLASS OR POLYCARBONATE	COLOR: WHITE	REFER MANUFACTURER SPECIFICATIONS
R		CUSTOM MADE MAIN ENTRANCE DOOR			DOOR COLOR AS PER CLIENT'S REQUIREMENT	REFER MANUFACTURER SPECIFICATIONS
S		SPANDREL GLASS				REFER MANUFACTURER SPECIFICATIONS

R4	SPA RESUBMISSION	2026-08-19
R3	FOR SPA	2026-02-03
R2	ZBA/OPA RESUBMISSION	2025-09-25
R1	ZBA / OPA	2024-09-10
R0	PRE-CON	2023-12-15
REV	ISSUED FOR	DATE

PROJECT NAME AND ADDRESS :
PROPOSED RE-DEVELOPMENT
OF RELIGIOUS BUILDING
(PLACE OF WORSHIP), AT
2403 KHALSA GATE, OAKVILLE,
ON.

ARCHITECTURAL CONSULTANT :
 architects + designers
UNIT 214 - 2550 MATHESON BLVD EAST
MISSISSAUGA, ONTARIO, CANADA L4W 4Z1
Tel: +1-905-792-0038
Cell: +1-905-238-0039
Email: hbhons@technoarch.ca
www.technoarch.ca



STRUCTURAL CONSULTANT :

MEP CONSULTANT :

DRAWING TITLE :
PROPOSED LEFT SIDE
ELEVATION

DRAWN BY EM

CHECKED BY JK

APPROVED BY HB

SCALE 1/8"=1'-0"

SHEET NO A4.1


PHASE 00

ISSUED DATE 2026-08-05

SIZE A1

STAGE SPA RESUBMISSION

REV R4

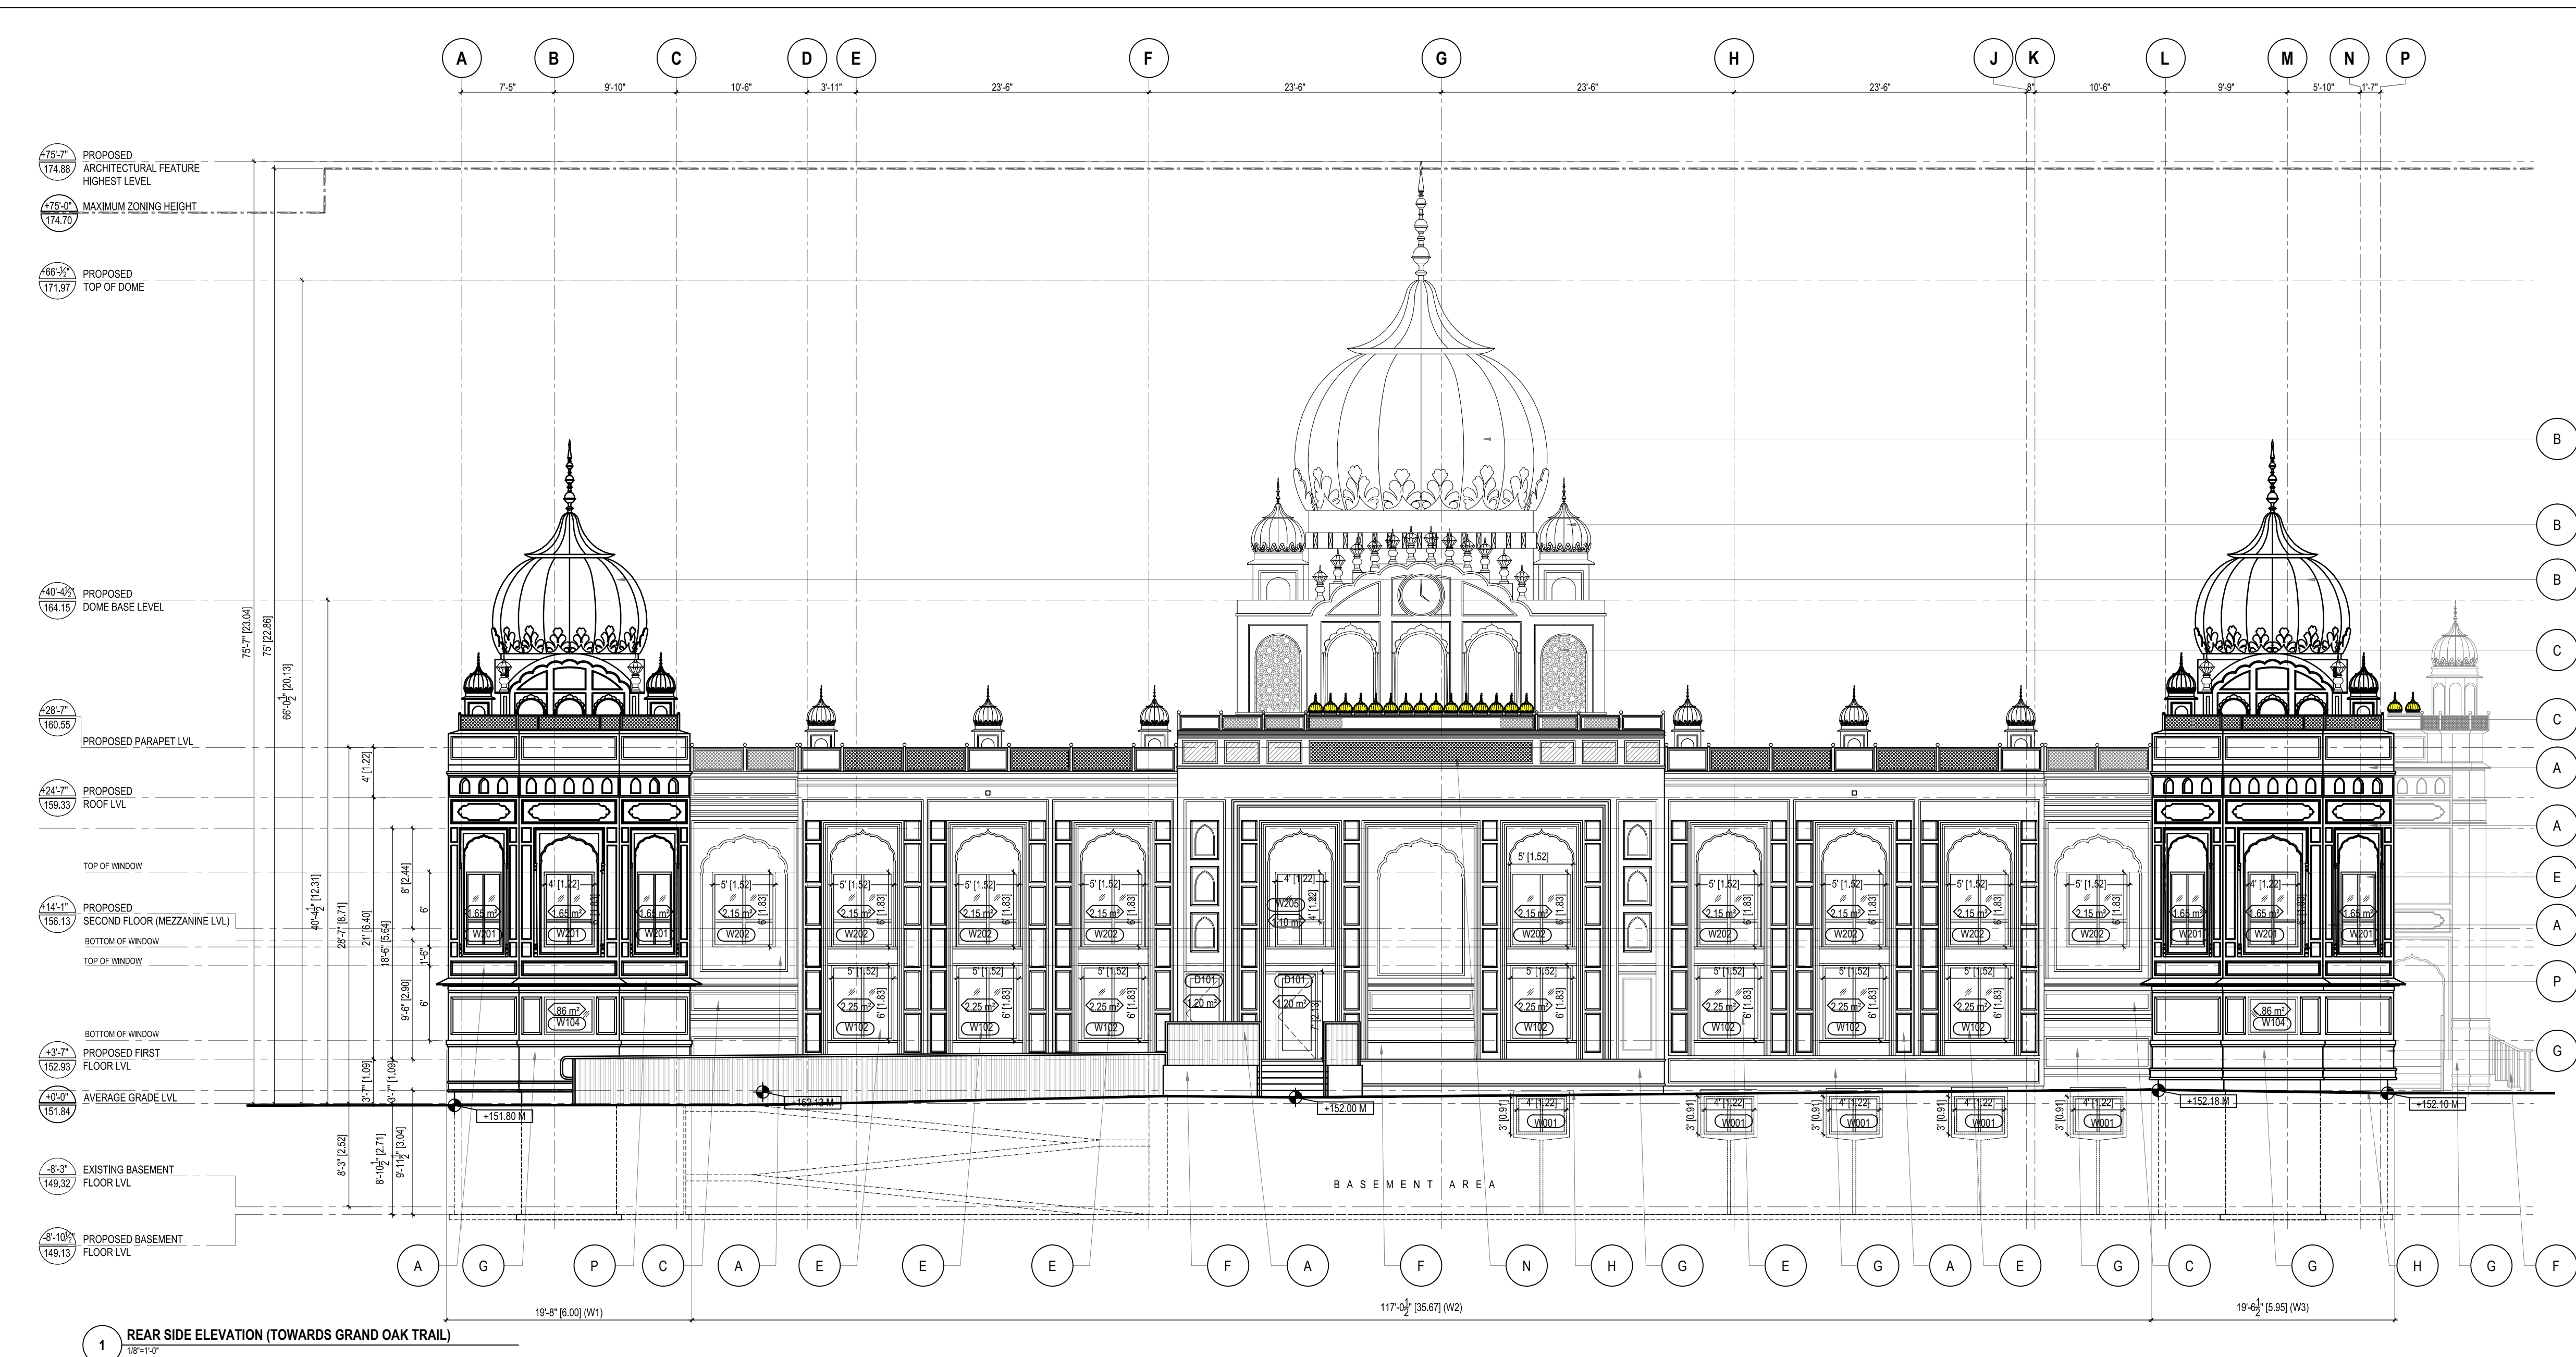

1 REAR SIDE ELEVATION (TOWARDS GRAND OAK TRAIL)
1/8"=1'-0"

UNPROTECTED GLAZED OPENING CALCULATION (REAR SIDE ELEVATION) (AS PER CBC 3.2.3.1.D.)

LIMITING DISTANCE: 64.38M
W1 WALL AREA: 472.31 SQ.FT. (43.88 SQ.MT.)
PERMISSIBLE GLAZED OPENING: N/A
PROPOSED GLAZED OPENING: 62.53 SQ.FT. (5.81 SQ.MT.)

LIMITING DISTANCE: 66.41M
W2 WALL AREA: 2789.58 SQ.FT. (259.16 SQ.MT.)
PERMISSIBLE GLAZED OPENING: N/A
PROPOSED GLAZED OPENING: 403.64 SQ.FT. (37.5 SQ.MT.)

LIMITING DISTANCE: 64.66M
W3 WALL AREA: 438.99 SQ.FT. (40.64 SQ.MT.)
PERMISSIBLE GLAZED OPENING: N/A
PROPOSED GLAZED OPENING: 62.53 SQ.FT. (5.81 SQ.MT.)

TYPICAL EXTERIOR MATERIAL & COLOR SCHEDULE						
SR. NO.		MATERIAL ITEM	COMPANY	MODEL	FINISH /COLOR	DESCRIPTION/ SIZES
A		STUCCO OR PAINTED EXTERIOR GRADE WOOD	DUROCK ALFACING INTERNATIONAL OR EQUIVALENT	LANDMARK SERIES	COLOR: WHITE	
B		PRECAST ARCHITECTURAL FIBERGLASS (FRP) OR GFRP EXTERIOR DOMES	PETRA DESIGN OR EQUIVALENT		COLOR: GOLDEN	
C		ARCHITECTURAL FIBERGLASS (FRP) OR ACRYLIC	PETRA DESIGN OR EQUIVALENT		COLOR: WHITE	CNC CUT CUSTOMIZED DESIGN
D		PRECAST CORNICE	PETRA DESIGNS OR EQUIVALENT	MATERIAL : FIBERGLASS OR POLYCARBONATE	COLOR: WHITE	AS PER MANUFACTURER SPECIFICATION.
E		WINDOWS	VINYL EXTERIOR SEALED DOUBLE GLAZED WINDOWS		FRAME COLOR: WHITE	CLEAR GLASS
F		METAL RAILING	GEORBEZDAN OR EQUIVALENT		PAIN: GOLDEN	REFER ARCHITECTURE DRAWINGS FOR THE HEIGHT OF THE RAILING
G		SMOOTH STONE, LIME STONE OR EQUIVALENT	KING LIMESTONE & BLENDS OR EQUIVALENT	NATURAL STONE	COLOR: WHITE	REFER MANUFACTURER SPECIFICATIONS
H		EXPOSED FOUNDATION		CONCRETE FINISH		CONCRETE WALL TO BE MINIMUM 10" HIGH FROM GRADE LEVEL
J		RAIN WATER DOWNSPOUTS	AMERIMAX OR EQUIVALENT			DOWNSPOUT WITH 11/4"x11/4" CONCRETE SPLASH PAD
K		PRECAST FIBERGLASS BALCONY	SWASTIK GRC & FRP. OR EQ.	MATERIAL : FIBERGLASS	COLOR: WHITE	OUTSOURCE OR EQUIVALENT
L		PRECAST FIBERGLASS OVERHANGING ENCLOSED BALCONY	SWASTIK GRC & FRP. OR EQ.	MATERIAL : FIBERGLASS	COLOR: WHITE	OUTSOURCE OR EQUIVALENT
M		INLAY IN STONE	SWASTIK GRC & FRP. OR EQ.	MATERIAL : FIBERGLASS	COLOR: WHITE & GOLDEN	OUTSOURCE OR EQUIVALENT
N		LETTERS OR SYMBOLS	SIGNCRAFT OR EQUIVALENT	MATERIAL : ACRYLIC BACKLIT	COLOR: GOLDEN	REFER MANUFACTURER SPECIFICATIONS
P		PRECAST SILL MOULDING	PETRA DESIGNS OR EQUIVALENT	MATERIAL : FIBERGLASS OR POLYCARBONATE	COLOR: WHITE	REFER MANUFACTURER SPECIFICATIONS
Q		PRECAST ORNAMENTAL PILLARS	PETRA DESIGNS OR EQUIVALENT	MATERIAL : FIBERGLASS OR POLYCARBONATE	COLOR: WHITE	REFER MANUFACTURER SPECIFICATIONS
R		CUSTOM MADE MAIN ENTRANCE DOOR			DOOR COLOR: AS PER CLIENT'S REQUIREMENT	REFER MANUFACTURER SPECIFICATIONS
S		SPANDREL GLASS				REFER MANUFACTURER SPECIFICATIONS

R4	SPA RESUBMISSION	2026-08-19
R3	FOR SPA	2026-02-03
R2	ZBA/OPA RESUBMISSION	2025-09-25
R1	ZBA / OPA	2024-09-10
R0	PRE-CON	2023-12-15
REV	ISSUED FOR	DATE

PROJECT NAME AND ADDRESS :
PROPOSED RE-DEVELOPMENT
OF RELIGIOUS BUILDING
(PLACE OF WORSHIP), AT
2403 KHALSA GATE, OAKVILLE,
ON.

ARCHITECTURAL CONSULTANT :

UNIT 214 - 2550 MATHESON BLVD EAST
MISSISSAUGA, ONTARIO, CANADA L4W 4Z1
Tel: +1-905-792-0038
Cell: +1-905-238-0039
Email: hbhons@technoarch.ca
www.technoarch.ca



STRUCTURAL CONSULTANT :

MEP CONSULTANT :

DRAWING TITLE :
PROPOSED REAR SIDE
ELEVATION

DRAWN BY EM

CHECKED BY JK


APPROVED BY HB

SCALE 1/8"=1'-0"

SHEET NO A4.2
STAGE SPA RESUBMISSION

PHASE 00
REV R4

ISSUED DATE 2026-08-05

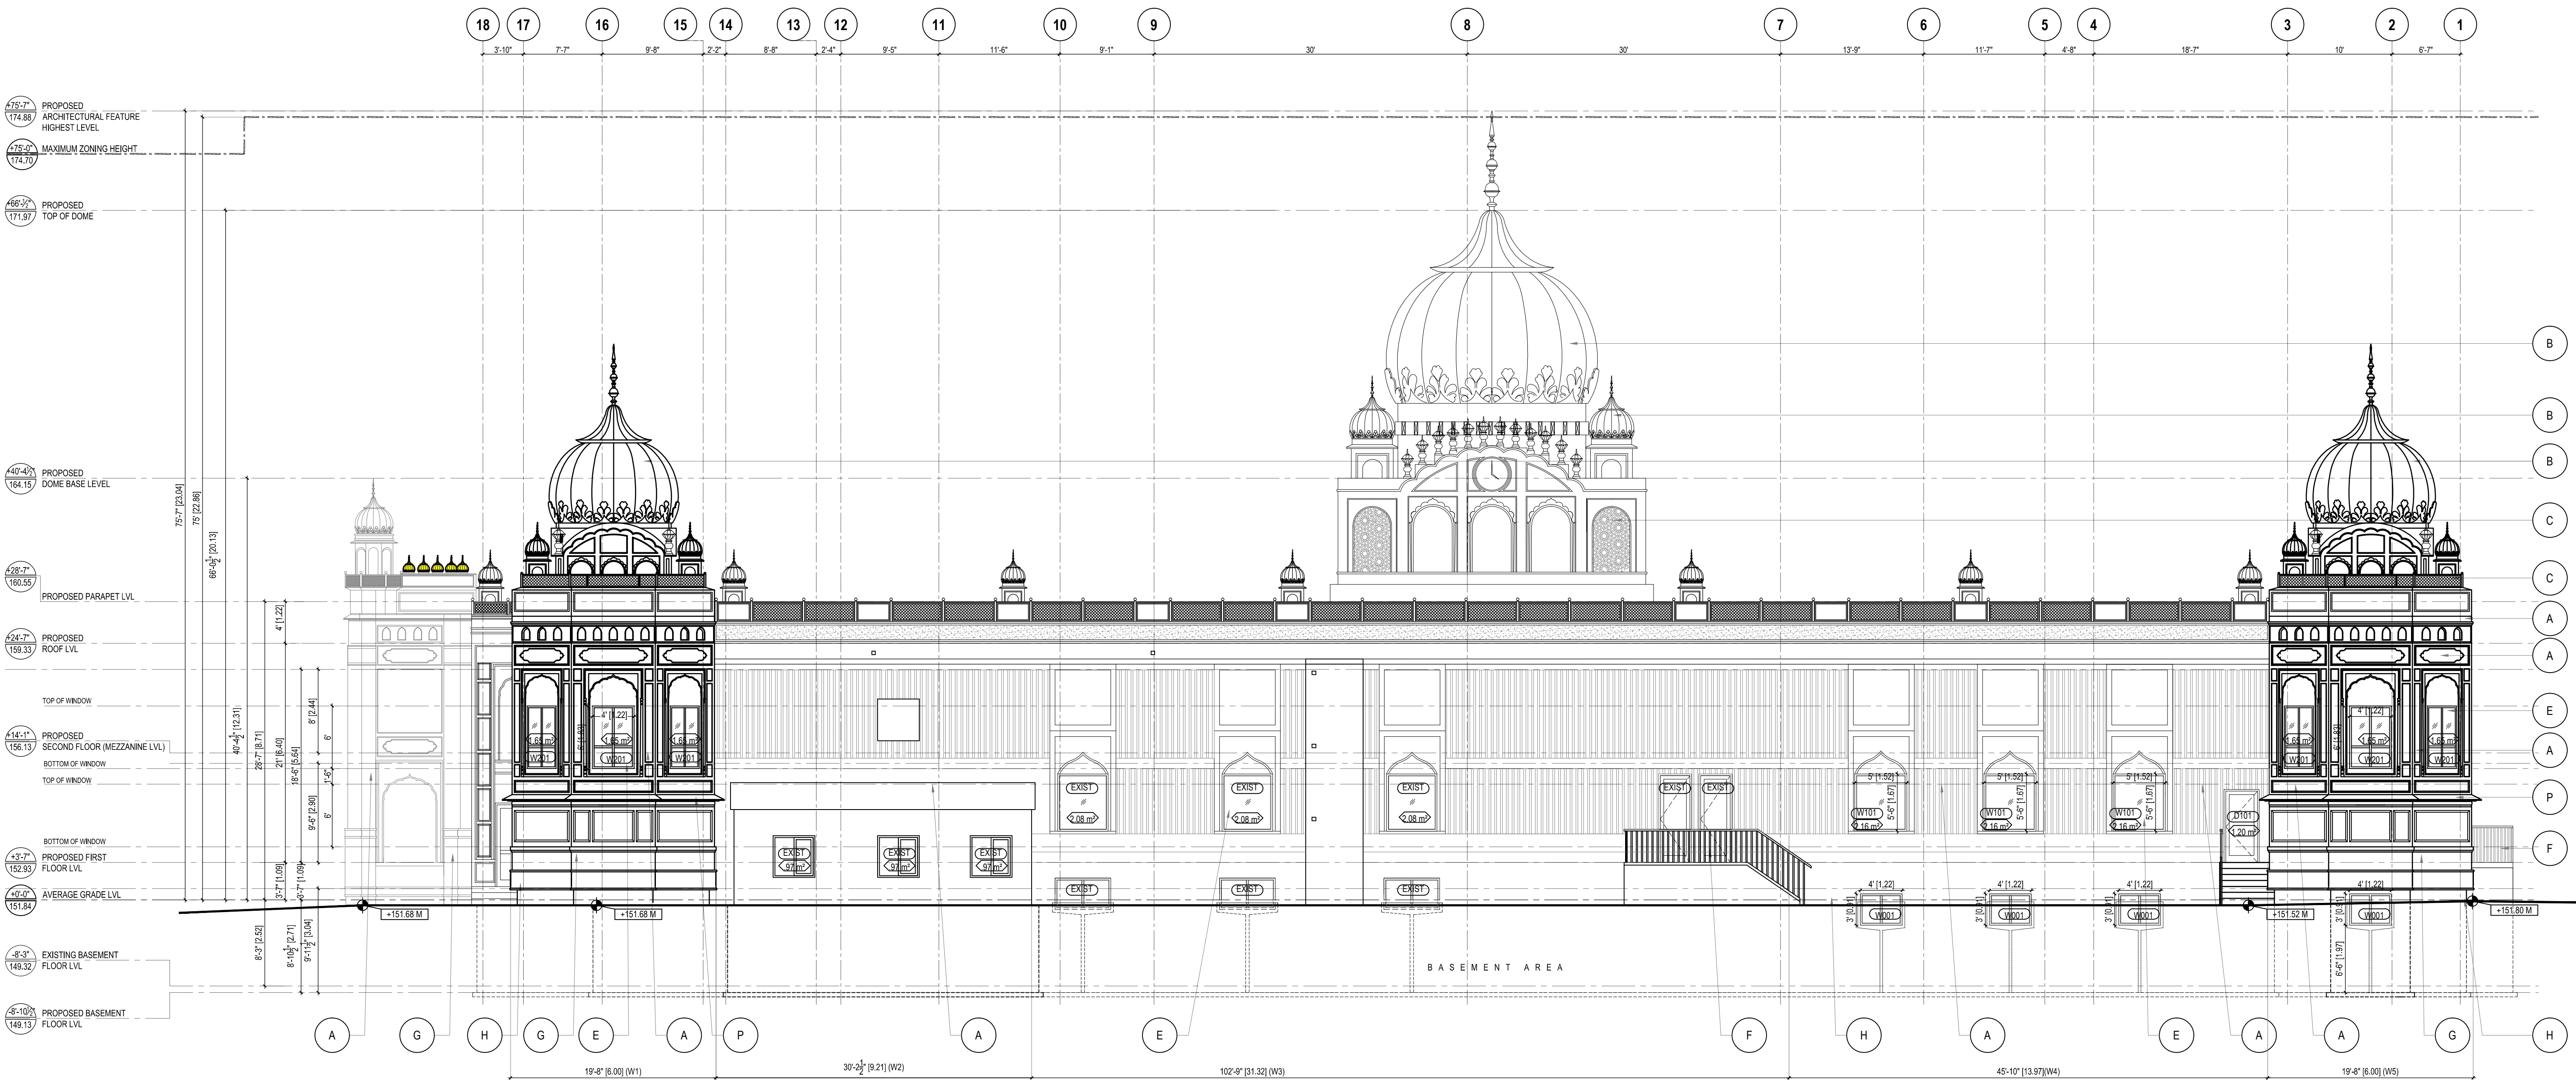

1 RIGHT SIDE ELEVATION (FROM WEST OAK TRAIL)

UNPROTECTED GLAZED OPENING CALCULATION (RIGHT SIDE ELEVATION) (AS PER OBC 3.2.3.1.D)


LIMITING DISTANCE: 27.45M
W1 WALL AREA: 489.63 SQ.FT. (43.54 SQ.MT.)
PERMISSIBLE GLAZED OPENING: NA
PROPOSED GLAZED OPENING: 53.28 SQ.FT. (4.95 SQ.MT.)

LIMITING DISTANCE: 26.59M
W2 WALL AREA: 281.25 SQ.FT. (24.27 SQ.MT.)
PERMISSIBLE GLAZED OPENING: NA
PROPOSED GLAZED OPENING: 31.48 SQ.FT. (2.91 SQ.MT.)

LIMITING DISTANCE: 25.93M
W3 WALL AREA: 2245.06 SQ.FT. (208.57 SQ.MT.)
PERMISSIBLE GLAZED OPENING: NA
PROPOSED GLAZED OPENING: 97.25 SQ.FT. (9.03 SQ.MT.)

LIMITING DISTANCE: 5.75 M
W4 WALL AREA: 1162.50 SQ.FT. (107.07 SQ.MT.)
PERMISSIBLE GLAZED OPENING: 50%
PROPOSED GLAZED OPENING: 62.64 SQ.FT. (7.08 SQ.MT.) OR 7.17%

LIMITING DISTANCE: 21.35M
W5 WALL AREA: 485.56 SQ.FT. (45.11 SQ.MT.)
PERMISSIBLE GLAZED OPENING: NA
PROPOSED GLAZED OPENING: 53.28 SQ.FT. (4.95 SQ.MT.)

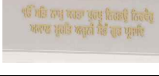TYPICAL EXTERIOR MATERIAL & COLOR SCHEDULE						
SR. NO.		MATERIAL ITEM	COMPANY	MODEL	FINISH /COLOR	DESCRIPTION/ SIZES
(A)		STUCCO OR PAINTED EXTERIOR GRADE WOOD	DURROCK ALFACING INTERNATIONAL OR EQUIVALENT	LANDMARK SERIES	COLOR: WHITE	
(B)		PRECAST ARCHITECTURAL FIBREGLASS (FRP) OR GFRG EXTERIOR DOMES	PETRA DESIGN OR EQUIVALENT		COLOR: GOLDEN	
(C)		ARCHITECTURAL FIBREGLASS (FRP) JALI OR ACRYLIC	PETRA DESIGN OR EQUIVALENT		COLOR: WHITE	CNC CUT CUSTOMIZED DESIGN
(D)		PRECAST CORNICE	PETRA DESIGNS OR EQUIVALENT	MATERIAL : FIBERGLASS OR POLYCARBONATE	COLOR : WHITE	AS PER MANUFACTURER SPECIFICATION.
(E)		WINDOWS	VINYL EXTERIOR DOUBLE GLAZED WINDOWS		FRAME COLOR : WHITE	CLEAR GLASS SEALED DOUBLE GLAZED WINDOWS
(F)		METAL RAILING	GEORZDAN OR EQUIVALENT		PAINT: GOLDEN	REFER ARCHITECTURE DRAWINGS FOR THE HEIGHT OF THE RAILING
(G)		SMOOTH STONE, LIME STONE OR EQUIVALENT	KING LIMESTONE & BLENDS OR EQUIVALENT	NATURAL STONE	COLOR : WHITE	REFER MANUFACTURER SPECIFICATIONS
(H)		EXPOSED FOUNDATION		CONCRETE FINISH		CONCRETE WALL TO BE MINIMUM 10" HIGH FROM GRADE LEVEL
(J)		RAIN WATER DOWNSPOUTS	AMERIMAX OR EQUIVALENT			DOWNSPOUT WITH 1'-0"X1'-0" (CONCRETE SPLASH PAD)
(K)		PRECAST FIBERGLASS BALCONY	SWASTIK GRC & FRP. OR EQ.	MATERIAL: FIBERGLASS	COLOR : WHITE	OUTSOURCE OR EQUIVALENT
(L)		PRECAST FIBERGLASS OVERHANGING ENCLOSED BALCONY	SWASTIK GRC & FRP. OR EQ.	MATERIAL: FIBERGLASS	COLOR : WHITE	OUTSOURCE OR EQUIVALENT
(M)		INLAY IN STONE	SWASTIK GRC & FRP. OR EQ.	MATERIAL: FIBERGLASS	COLOR : WHITE & GOLDEN	OUTSOURCE OR EQUIVALENT
(N)		LETTERS OR SYMBOLS	SIGNCRAFT OR EQUIVALENT	MATERIAL : ACRYLIC BACKLIT	COLOR: GOLDEN	REFER MANUFACTURER SPECIFICATIONS
(P)		PRECAST SILL MOULDING	PETRA DESIGNS OR EQUIVALENT	MATERIAL : FIBERGLASS OR POLYCARBONATE	COLOR : WHITE	REFER MANUFACTURER SPECIFICATIONS
(Q)		PRECAST ORNAMENTAL PILLARS	PETRA DESIGNS OR EQUIVALENT	MATERIAL: FIBERGLASS OR POLYCARBONATE	COLOR : WHITE	REFER MANUFACTURER SPECIFICATIONS
(R)		CUSTOM MADE MAIN ENTRANCE DOOR			DOOR COLOR: AS PER CLIENTS REQUIREMENT	REFER MANUFACTURER SPECIFICATIONS
(S)		SPANDREL GLASS				REFER MANUFACTURER SPECIFICATIONS

R4	SPA RESUBMISSION	2026-08-19
R3	FOR SPA	2026-02-03
R2	ZBA/OPA RESUBMISSION	2025-09-25
R1	ZBA / OPA	2024-09-10
R0	PRE-CON	2023-12-15
REV	ISSUED FOR	DATE

PROJECT NAME AND ADDRESS :
PROPOSED RE-DEVELOPMENT
OF RELIGIOUS BUILDING
(PLACE OF WORSHIP), AT
2403 KHALSA GATE, OAKVILLE,
ON.

ARCHITECTURAL CONSULTANT :
 architects + designers
UNIT 214 - 2550 MATHESON BLVD EAST
MISSISSAUGA, ONTARIO, CANADA L4W 4Z1
Tel: +1-905-792-0038
Cell: +1-905-238-0039
Email: hbhons@technoarch.ca
www.technoarch.ca



STRUCTURAL CONSULTANT :

MEP CONSULTANT :

DRAWING TITLE :
PROPOSED RIGHT SIDE
ELEVATION

DRAWN BY EM

CHECKED BY JK

APPROVED BY HB

SCALE
1/8"=1'-0"

SHEET NO
A4.3

PHASE
00

ISSUED DATE
2026-08-05

EM

JK

HB

SIZE
A1

STAGE
SPA RESUBMISSION

REV
R4

2026-08-05