


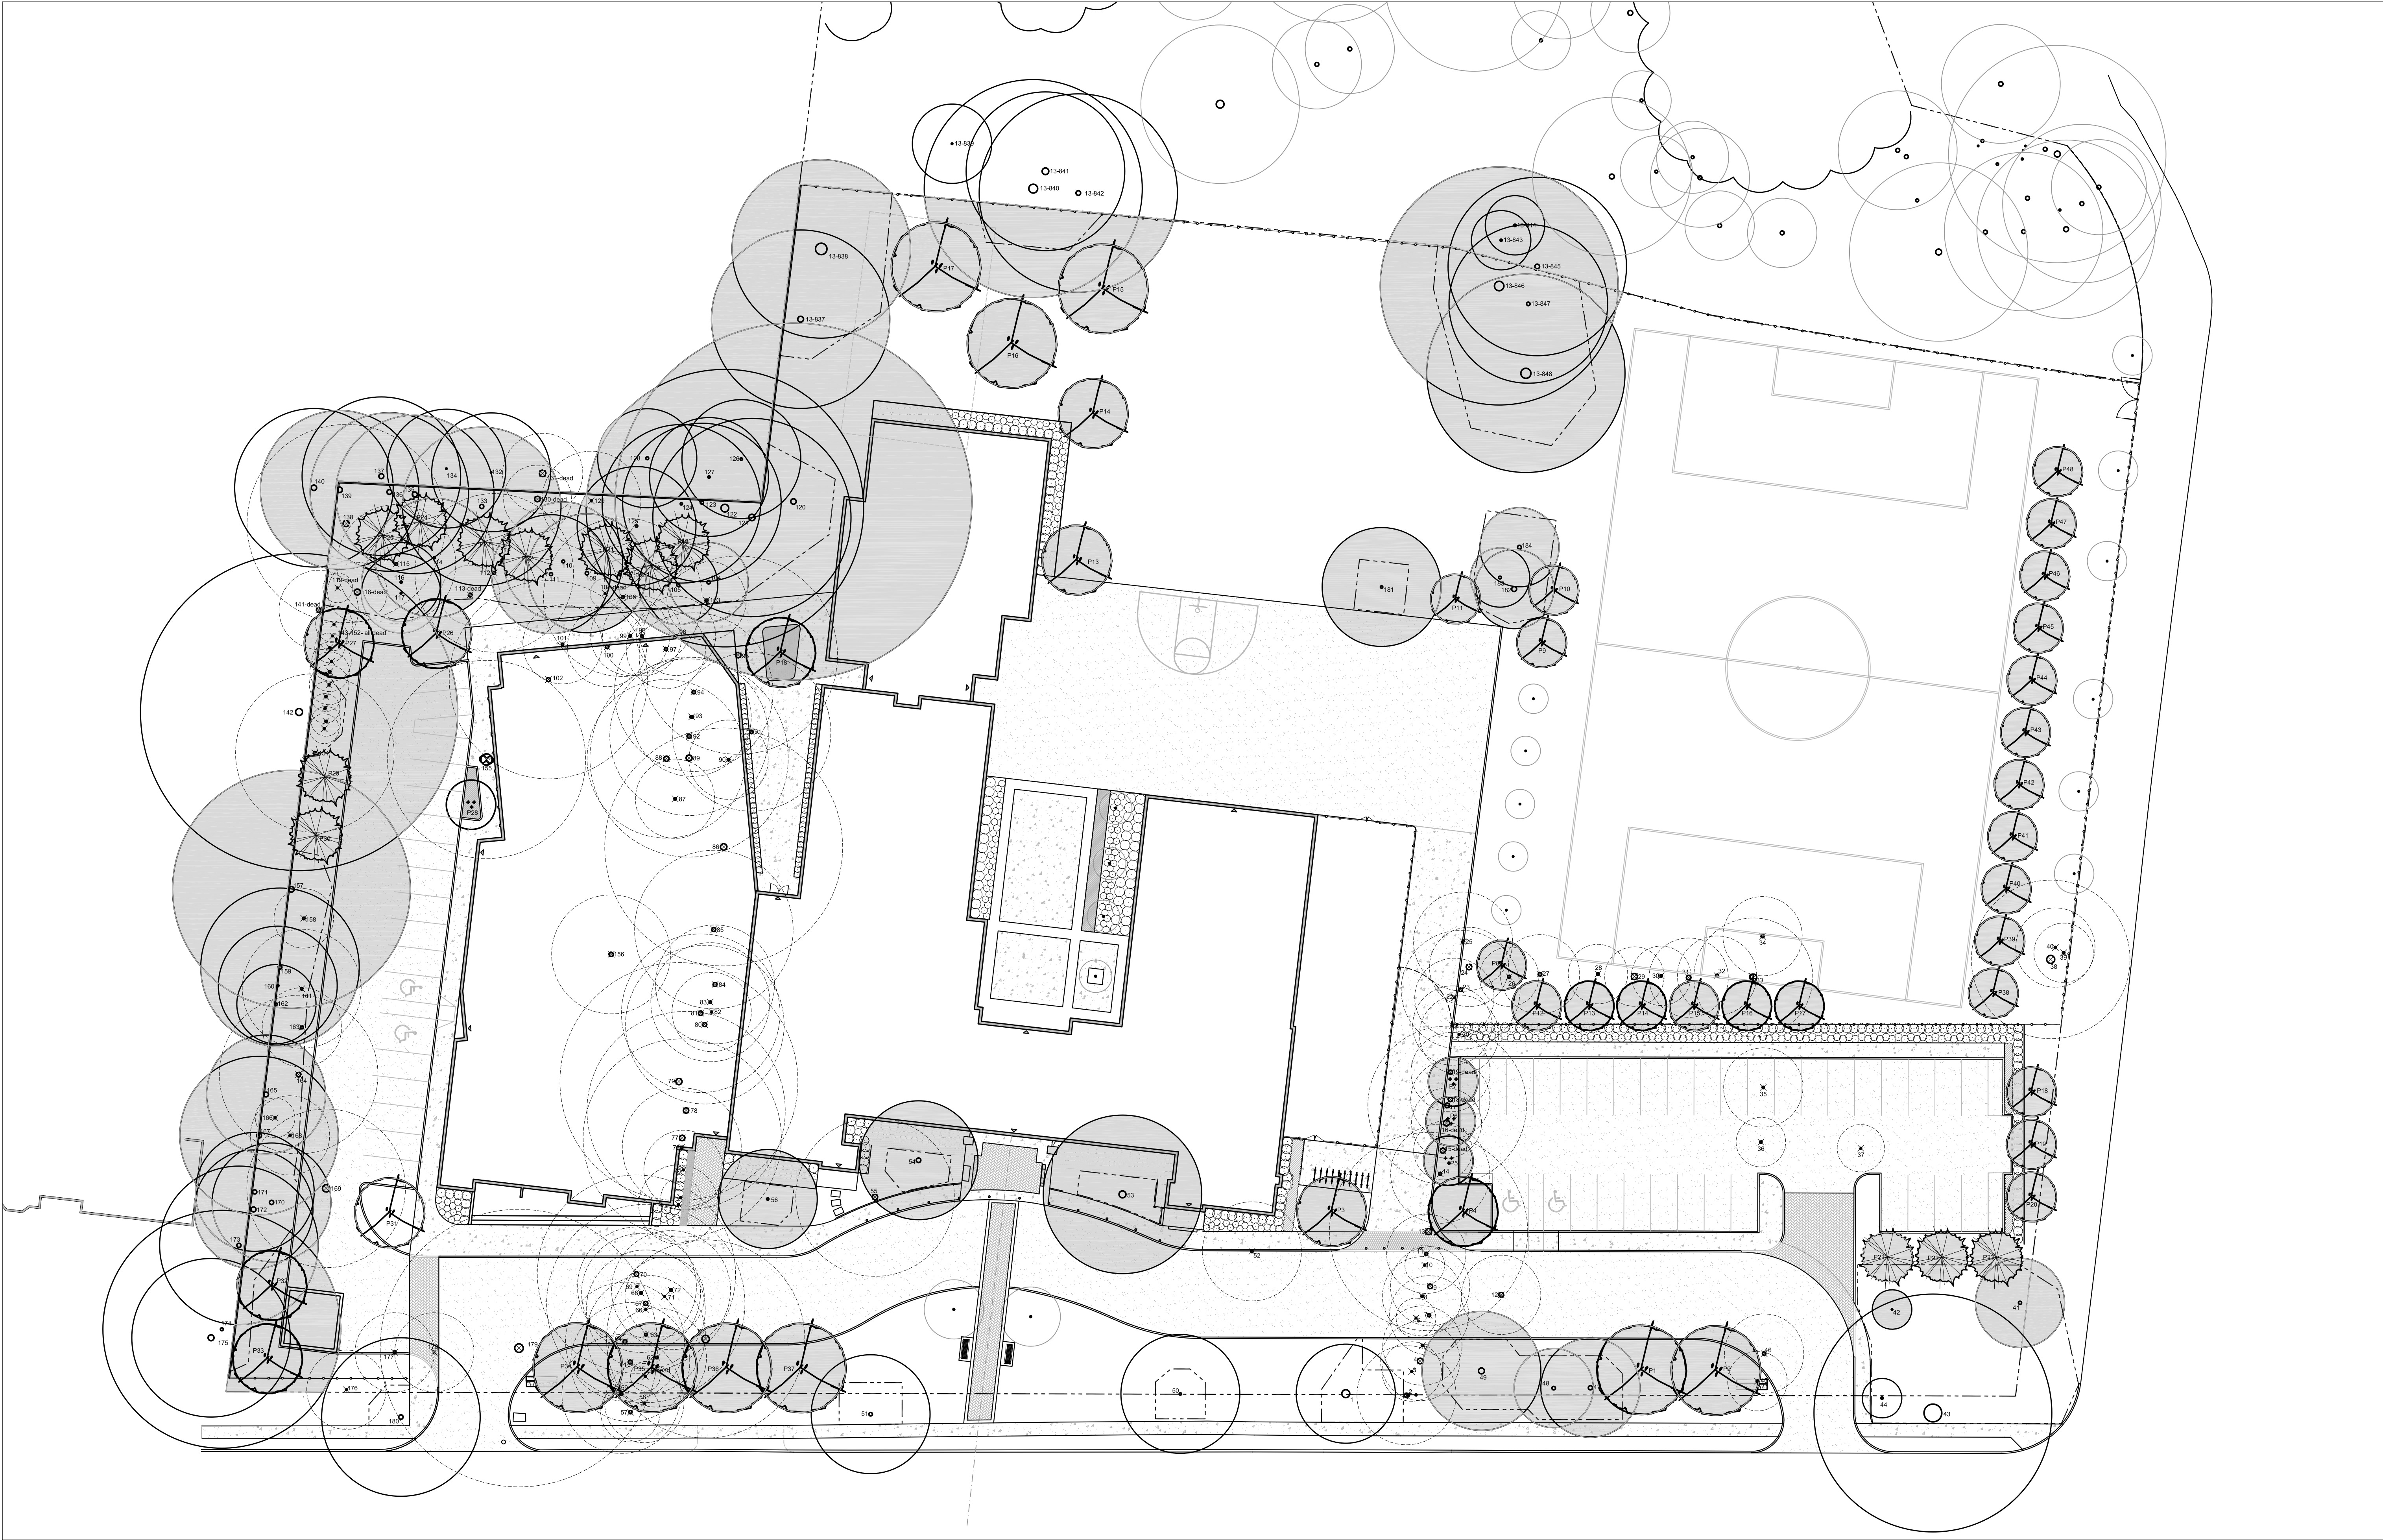

Notes
Check all dimensions on site and report any discrepancies to the Landscape Architect before proceeding.
All drawings and related documents are the property of Aldershot Landscape Contractors L.P. Reproduction or use in whole or in part is forbidden without prior written consent of Aldershot Landscape Contractors L.P.
These documents may not be used for any other purposes other than the project for which they are prepared.

LEGEND:

- EXISTING TREES
- EXISTING TREES TO BE REMOVED
- PROPOSED DECIDUOUS TREES
- PROPOSED DECIDUOUS TREES
- PROPOSED CONIFEROUS TREES
- TPZ PER ARBORIST REPORT
- TREE CANOPY COVERAGE

Revisions


4	08/21/2026	Issued for Client Review
3	08/14/2026	Issued for Client Review
2	07/22/2026	Issued for Client Review
1	07/03/2026	Issued for Client Review
No.	Date	Descriptions



**Aldershot
Landscape
Contractors**

166 Flett Road
Burlington, ON

aldershotlandscape.com
905 - 689 - 7321

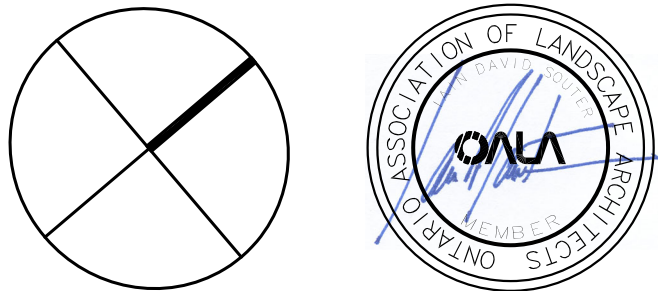

LINBROOK SCHOOL
1059 LINBROOK ROAD
Oakville, Ontario

CANOPY PLAN

Scale: 1:300
Drawn by: nmt & da
Drawing Start: June 2026
Project Number: 00-000

Notes

Check all dimensions on site and report any discrepancies to the Landscape Architect before proceeding.
All drawings and related documents are the property of Aldershot Landscape Contractors L.P. Reproduction or use in whole or in part is forbidden without prior written consent of Aldershot Landscape Contractors L.P.
These documents may not be used for any other purposes other than the project for which they are prepared.

CANOPY CALCULATION CHART - SITE					
File Name: Linbrook School					
File Number:					
Tree#	TREE SPECIES	Category (S,M,L)	SOIL VOLUME PER TREE(m³)	CANOPY AREA (m²)	CANOPY AREA SUB-TOTAL (m²)
Large Stature Trees (14m+ spread)					
P1	Acer saccharinum	Large	42.42	36.6031	
P2	Acer saccharinum	Large	46.48	64	
P15	Acer saccharinum	Large	45	34,479	
P16	Acer saccharinum	Large	45	64	
P17	Acer saccharinum	Large	45	40.3027	
P34	Acer saccharinum	Large	57.6	64	
P35	Acer saccharinum	Large	61.6578	58.618	
P36	Acer saccharinum	Large	71.4203	58.618	
P37	Acer saccharinum	Large	90.1972	58.618	
Medium Stature Trees (10-13m spread)					
P3	Gleditsia triacanthos var. 'Iner Draves'	Medium	25.35	38	
P4	Gleditsia triacanthos var. 'Iner Draves'	Medium	15.8	38	
P21	Picea glauca	Medium	34.18	20	
P22	Picea glauca	Medium	24	20	
P23	Picea glauca	Medium	33.14	20	
P13	Liriodendron tulipifera 'Arnold'	Medium	30	38	
P14	Liriodendron tulipifera 'Arnold'	Medium	30	38	
P18	Cercis canadensis	Medium	15	2,5486	
P19 (H)	Tsuga canadensis	Medium	12	0	
P20 (H)	Tsuga canadensis	Medium	12	0	
P21 (H)	Tsuga canadensis	Medium	12	0	
P22 (H)	Tsuga canadensis	Medium	12	0	
P23 (H)	Tsuga canadensis	Medium	12	0	
P24 (H)	Tsuga canadensis	Medium	12	0	
P25 (H)	Tsuga canadensis	Medium	12	0	
P26	Ostrya virginiana	Medium	45.93	13.9092	
P27	Ostrya virginiana	Medium	30.76	5.2952	
P29	Tsuga canadensis	Medium	17.78	0	
P30	Tsuga canadensis	Medium	24.32	0	
P31	Cercis canadensis	Medium	22.44	38	
P32	Ostrya virginiana	Medium	20	0.3277	
P33	Ostrya virginiana	Medium	36.57	0	
Small Stature Trees (3-9m spread)					
P5	Amelanchier canadensis 'Rainbow Pillar'	Small	10.52	16.36	
P6	Amelanchier canadensis 'Rainbow Pillar'	Small	6	19.635	
P7	Amelanchier canadensis 'Rainbow Pillar'	Small	6	17.5912	
P8	Acer rubrum 'Karpick'	Small	15	20	
P9	Acer rubrum 'Karpick'	Small	15	18.9869	
P10	Acer rubrum 'Karpick'	Small	15	10.8641	
P11	Acer rubrum 'Karpick'	Small	15	16.2921	
P12	Acer rubrum 'Karpick'	Small	15	19.635	
P13	Acer rubrum 'Karpick'	Small	15	19.635	
P14	Acer rubrum 'Karpick'	Small	15	19.635	
P15	Acer rubrum 'Karpick'	Small	15	19.635	
P16	Acer rubrum 'Karpick'	Small	15	19.635	
P17	Acer rubrum 'Karpick'	Small	15	19.635	
P18	Acer rubrum 'Karpick'	Small	15	19.635	
P19	Acer rubrum 'Karpick'	Small	15	19.635	
P20	Acer rubrum 'Karpick'	Small	15	19.635	
P28	Amelanchier canadensis	Small	78	20	
P38	Acer rubrum 'Karpick'	Small	15	20	
P39	Acer rubrum 'Karpick'	Small	15	20	
P40	Acer rubrum 'Karpick'	Small	15	20	
P41	Acer rubrum 'Karpick'	Small	15	20	
P42	Acer rubrum 'Karpick'	Small	15	20	
P43	Acer rubrum 'Karpick'	Small	15	20	
P44	Acer rubrum 'Karpick'	Small	15	20	
P45	Acer rubrum 'Karpick'	Small	15	20	
P46	Acer rubrum 'Karpick'	Small	15	20	
P47	Acer rubrum 'Karpick'	Small	15	20	
P48	Acer rubrum 'Karpick'	Small	15	20	
Note: * Tree requires silva cell to reach min. soil volume					
Note: (H) after tree number indicates planting hole to be excavated by hydrovac.					
					1287.7638
Existing Canopy On Site					
1	Quercus rubra	Town Tree	62.83	0	
2	Morus x hybridus - to be removed	Town Tree	0	0	
3	Morus x hybridus - to be removed	Private	0	0	
4	Pinus sylvestris - to be removed	Private	0	0	
5	Prunus serotina - to be removed	Private	0	0	
6	Quercus rubra - to be removed	Private	0	0	
7	Pinus sylvestris - to be removed	Private	0	0	
8	Quercus rubra - to be removed	Private	0	0	
9	Pinus sylvestris - to be removed	Private	0	0	
10	Prunus serotina - to be removed	Private	0	0	
11	Acer negundo - to be removed	Private	0	0	
12	Picea pungens - to be removed	Private	0	0	
13	Quercus rubra - to be removed	Private	0	0	
14	Prunus serotina - to be removed	Private	0	0	
15	Pinus sylvestris - 100% dead	Private	0	0	
16	Pinus sylvestris - 100% dead	Private	0	0	
17	Morus white - to be removed	Private	0	0	
18	Pinus sylvestris - 100% dead	Private	0	0	
19	Pinus sylvestris - 100% dead	Private	0	0	
20	Morus x hybridus - to be removed	Private	0	0	
21	Morus x hybridus - to be removed	Private	0	0	
22	Morus x hybridus - to be removed	Private	0	0	
23	Morus x hybridus - to be removed	Private	0	0	
24	Pinus sylvestris - to be removed	Private	0	0	
25	Morus x hybridus - to be removed	Private	0	0	
26	Picea glauca - to be removed	Private	0	0	
27	Picea glauca - to be removed	Private	0	0	
28	Picea glauca - to be removed	Private	0	0	
29	Picea glauca - to be removed	Private	0	0	
30	Picea glauca - to be removed	Private	0	0	
31	Picea glauca - to be removed	Private	0	0	
32	Picea glauca - to be removed	Private	0	0	
33	Picea glauca - to be removed	Private	0	0	
34	Morus rubra - to be removed	Private	0	0	

35	Magnolia spp. - to be removed	Private	0	0	
36	Syringa reticulata - to be removed	Private	0	0	
37	Morus alba - to be removed	Private	0	0	
38	Acer negundo - to be removed	Private	0	0	
39	Acer negundo - to be removed	Private	0	0	
40	Prunus serotina - to be removed	Border Tree	0	0	
41	Acer platanoides	Private	50.89	38.0559	
42	Tsuga canadensis	Private	10.05	12.5664	
43	Quercus rubra	Town Tree	0	0	
44	Pinus nigra	Town Tree	0	0	
45	Taxus spp. - to be removed	Private	0	0	
46	Tsuga canadensis - to be removed	Private	0	0	
47	Picea abies	Private	22.07424	27.5928	
48	Picea abies	Private	24.57616	30.7202	
49	Betula papyrifera	Private	60.85808	76.0726	
50	Acer x freemanii	Town Tree	0	0	
51	Acer platanoides	Town Tree	0	0	
52	Quercus rubra - to be removed	Private	0	0	
53	Tilia cordata	Private	160.84952	201.0619	
54	Tilia americana	Private	90.47784	113.0973	
55	Quercus rubra - to be removed	Private	0	0	
56	Quercus rubra		62.83184	78.5398	
57	Morus alba - to be removed	Private	0	0	
58	Picea abies - to be removed	Private	0	0	
59	Robinia pseudoacacia - to be removed	Private	0	0	
60	Picea glauca - 100% dead	Private	0	0	
61	Robinia pseudoacacia - to be removed	Private	0	0	
62	Acer platanoides - to be removed	Private	0	0	
63	Picea abies - to be removed	Private	0	0	
64	Robinia pseudoacacia - to be removed	Private	0	0	
65	Robinia pseudoacacia - to be removed	Private	0	0	
66	Ulmus americana - to be removed	Private	0	0	
67	Robinia pseudoacacia - to be removed	Private	0	0	
68	Ulmus americana - to be removed	Private	0	0	
69	Picea pungens - to be removed	Private	0	0	
70	Robinia pseudoacacia - to be removed	Private	0	0	
71	Morus alba - to be removed	Private	0	0	
72	Morus alba - to be removed	Private	0	0	
73	Robinia pseudoacacia - to be removed	Private	0	0	
74	Morus alba - to be removed	Private	0	0	
75	Robinia pseudoacacia - to be removed	Private	0	0	
76	Prunus serotina - to be removed	Private	0	0	
77	Robinia pseudoacacia - to be removed	Private	0	0	
78	Juglans cinerea - to be removed	Private	0	0	
79	Robinia pseudoacacia - to be removed	Private	0	0	
80	Pinus sylvestris - to be removed	Private	0	0	
81	Pinus sylvestris - to be removed	Private	0	0	
82	Morus alba - to be removed	Private	0	0	
83	Pinus sylvestris - to be removed	Private	0	0	
84	Pinus sylvestris - to be removed	Private	0	0	
85	Picea glauca - to be removed	Private	0	0	
86	Prunus serotina - to be removed	Private	0	0	
87	Morus alba - to be removed	Private	0	0	
88	Picea abies - to be removed	Private	0	0	
89	Picea abies - to be removed	Private	0	0	
90	Prunus serotina - to be removed	Private	0	0	
91	Tilia americana - to be removed	Private	0	0	
92	Picea abies - to be removed	Private	0	0	
93	Picea abies - to be removed	Private	0	0	
94	Picea abies - to be removed	Private	0	0	
95	Populus grandidentata - to be removed	Private	0	0	
96	Pinus strobus - to be removed	Private	0	0	
97	Pinus strobus - to be removed	Private	0	0	
98	Pinus strobus - to be removed	Private	0	0	
99	Pinus strobus - to be removed	Private	0	0	
100	Pinus strobus - to be removed	Private	0	0	
101	Pinus strobus - to be removed	Private	0	0	
102	Pinus strobus - to be removed	Private	0	0	
103	Picea abies - to be removed	Private	0	0	
104	Picea abies	Private	40.2124	50.2655	
105	Picea abies	Private	17.83032	22.2879	
106	Picea abies - to be removed	Private	0	0	
107	Picea abies - 100% dead	Private	0	0	
108	Picea abies - 100% dead	Private	0	0	
109	Picea abies	Private	90.47784	113.0973	
110	Picea abies	Private	25.3816	31.727	
111	Picea abies	Private	14.6748	18.3435	
112	Juglans nigra - to be removed	Private	0	0	
113	Picea abies - 100% dead	Private	0	0	
114	Picea abies	Private	90.47784	113.0973	
115	Morus alba - to be removed	Private	0	0	
116	Picea abies	Private	11.32704	14.1588	
117	Picea abies	Private	6.00712	7.5089	
118	Picea abies - 100% dead	Private	0	0	
119	Thuja occidentalis - 100% dead	Private	0	0	
120	Tilia americana	Private	581.29888	726.6236	
121	Populus grandidentata	Private	0	0	
122	Populus grandidentata	Private	8.43664	10.5458	
123	Betula papyrifera	Private	0	0	
124	Ulmus americana	Private	0	0	
125	Populus grandidentata	Private	0.2836	0.3545	
126	Populus grandidentata	Neighbouring Tree	0	0	
127	Prunus serotina	Neighbouring Tree	0	0	
128	Aesculus hippocastanum	Neighbouring Tree	0	0	
129	Morus alba - to be removed	Private	0	0	
130	Picea abies - 100% dead	Private	0	0	
131	Picea abies - 100% dead	Neighbouring Tree	0	0	
132	Taxus canadensis	Neighbouring Tree	0	0	
133	Morus alba	Private	31.43152	39.2894	
134	Taxus canadensis	Neighbouring Tree	0	0	
135	Picea abies	Private	19.72216	24.6527	
136	Picea abies	Private	6.85888	8.5736	
137	Prunus serotina	Neighbouring Tree	0	0	
138	Morus alba - to be removed	Private	0	0	

139	Picea abies	Private	3.146	3.9325	
140	Picea abies	Neighbouring Tree	0	0	
141	Morus alba - 100% dead	Neighbouring Tree	0	0	
142	Juglans nigra	Neighbouring Tree	0	0	
143	Thuja occidentalis - 100% dead	Private	0	0	
144	Thuja occidentalis - 100% dead	Private	0	0	
145	Thuja occidentalis - 100% dead	Private	0	0	
146	Thuja occidentalis - 100% dead	Private	0	0	
147	Thuja occidentalis - 100% dead	Private	0	0	
148	Thuja occidentalis - 100% dead	Private	0	0	
149	Thuja occidentalis - 100% dead	Private	0	0	
150	Thuja occidentalis - 100% dead	Private	0	0	
151	Thuja occidentalis - 100% dead	Private	0	0	
152	Thuja occidentalis - 100% dead	Private	0	0	
154	Morus alba - to be removed	Private	0	0	
155	Prunus serotina - to be removed	Private	0	0	
156	Pinus sylvestris - to be removed	Private	0	0	
157	Juglans walnut	Private	188.42456	235.5307	
158	Pinus sylvestris - to be removed	Private	0	0	
159	Prunus serotina	Private	20.66488	25.8311	
160	Prunus serotina	Private	0	0	
161	Morus alba - to be removed	Private	0	0	
162	Morus alba	Private	0	0	
163	Malus spp. - to be removed	Private	0	0	
164	Picea abies - to be removed	Private	0	0	
165	Robinia pseudoacacia	Private	46.8916	58.6145	
166	Malus spp. - to be removed	Private	0	0	
167	Ulmus pumila	Private	43.2832	54.104	
168	Picea abies - to be removed	Private	0	0	
169	Ulmus pumila - to be removed	Private	0	0	
170	Picea abies	Private	33.322	41.6525	
171	Picea abies	Private	0	0	
172	Picea abies	Private	2.33384	2.9173	
173	Morus alba	Neighbouring Tree	0	0	
174	Acer platanoides	Neighbouring Tree	0	0	
175	Morus alba	Neighbouring Tree	0	0	
176	Picea pungens - to be removed	Private	0	0	
177	Picea pungens - to be removed	Private	0	0	
178	Picea pungens - to be removed	Private	0	0	
179	Picea abies - to be removed	Private	0	0	
180	Tilia cordata	Town Tree	0	0	
181	Acer x freemanii	Private	90.47784	113.0973	
182	Pinus sylvestris	Private	40.2124	50.2655	
183	Pinus sylvestris	Private	3.01176	3.7647	
184	Pinus sylvestris	Private	24.5848	30.731	
13-837	Acer saccharum	Woodlot	5.47488	6.8436	
13-838	Acer saccharinum	Woodlot	122.85192	153.5649	
13-839	Fraxinus americana	Woodlot	0	0	
13-840	Acer saccharinum	Woodlot	0	0	
13-841	Acer saccharinum	Woodlot	0	0	
13-842	Acer saccharinum	Woodlot	0	0	
13-843	Picea glauca	Woodlot	0	0	
13-844	Picea glauca	Woodlot	0	0	
13-845	Acer saccharinum	Woodlot	0	0	
13-846	Acer saccharinum	Woodlot	82.9096	103.637	
13-847	Acer saccharinum	Woodlot	0	0	
13-848	Acer saccharinum	Woodlot	251.4216	314.277	
		Subtotal of existing canopy		2956.9963	
			multiplied by bonus factor of 1.5		4435.49445
Existing Canopy Overhanging Site					
41	Acer platanoides	Private	20.44904	25.5613	
47	Picea abies	Private	16.18	20.225	
48	Picea abies	Private	15.63616	19.5452	
49	Betula papyrifera	Private	20.7628	25.9535	
120	Tilia americana	Private	167.23472	209.0434	
122	Populus grandidentata	Private	17.18104	21.4763	
128	Aesculus hippocastanum	Neighbouring Tree	0.6812	0.8515	
133	Morus alba	Private	56.63968	70.7996	
135	Picea abies	Private	40.44592	50.5574	
136	Picea abies	Private	24.87472	31.0934	
139	Picea abies	Private	60.104	75.13	
142	Juglans nigra	Neighbouring Tree	214.41752	268.0219	
157	Juglans walnut	Private	173.48696	216.8587	
159	Prunus serotina	Private	20.30712	25.3839	
165	Robinia pseudoacacia	Private	40.42152	50.5269	
167	Ulmus pumila	Private	43.95984	54.9498	
170	Picea abies	Private	8.80136	11.0017	
171	Picea abies	Private	5.15784	6.4473	
172	Picea abies	Private	7.12	8.9	
173	Morus alba	Neighbouring Tree	30.79255	38.4907	
174	Acer platanoides	Neighbouring Tree	76.56192	95.7024	
13-837	Acer saccharum	Woodlot	48.5184	60.5648	
13-838	Acer saccharinum	Woodlot	44.78648	55.9831	
13-840	Acer saccharinum	Woodlot	120.58288	150.7286	
13-842	Acer saccharinum	Woodlot	20.79352	25.9919	
13-845	Acer saccharinum	Woodlot	0.3624	0.453	
13-846	Acer saccharinum	Woodlot	133.89176	167.3647	
		Subtotal of existing overhanging canopy			1787.606