

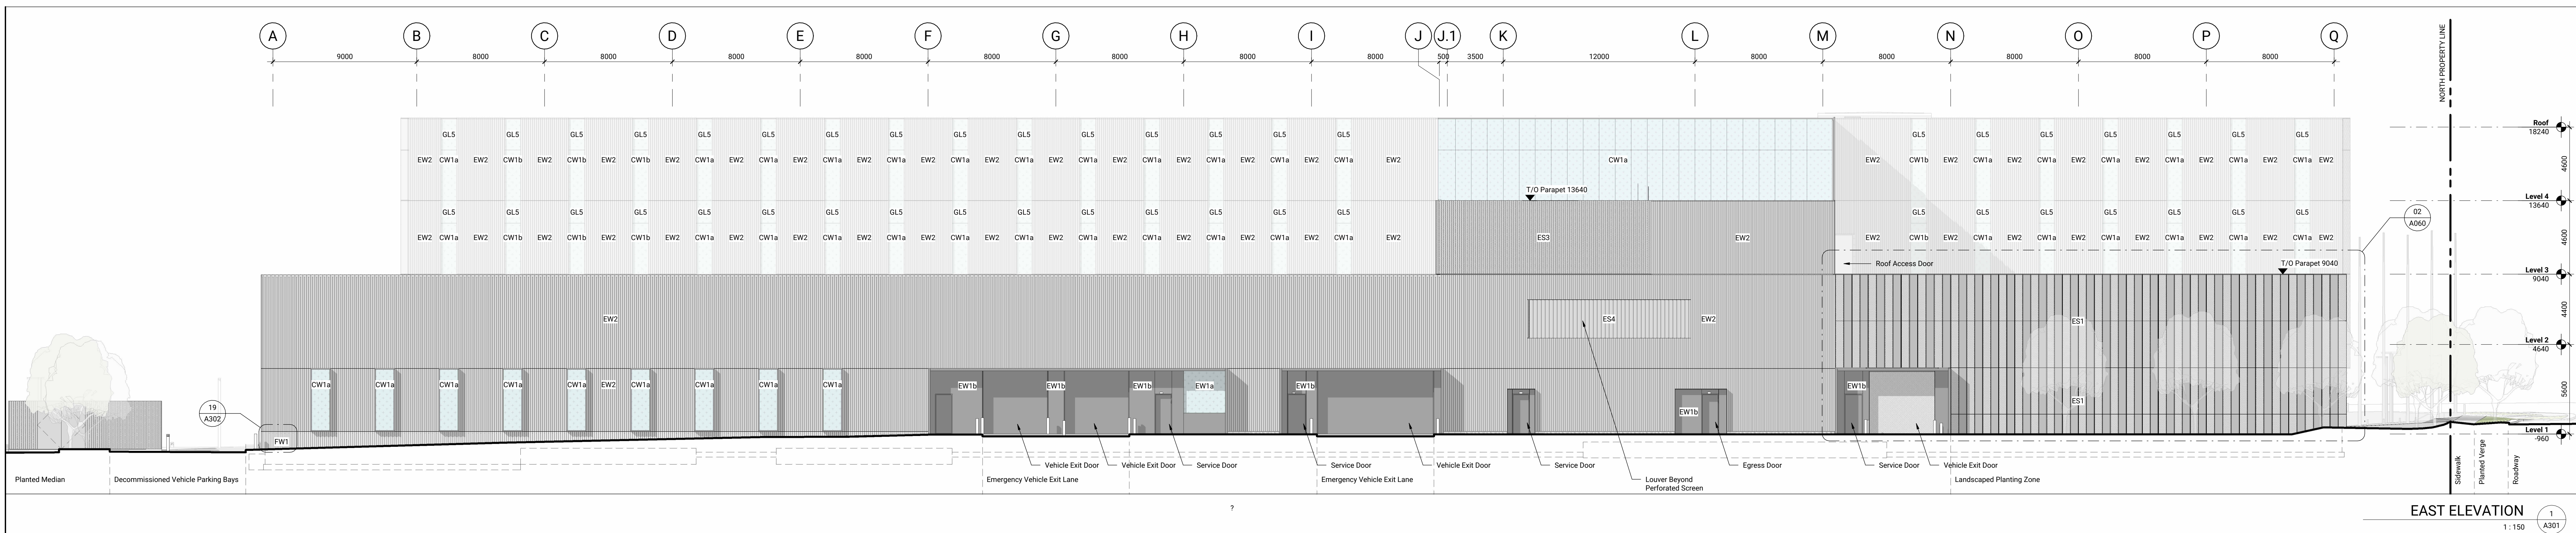
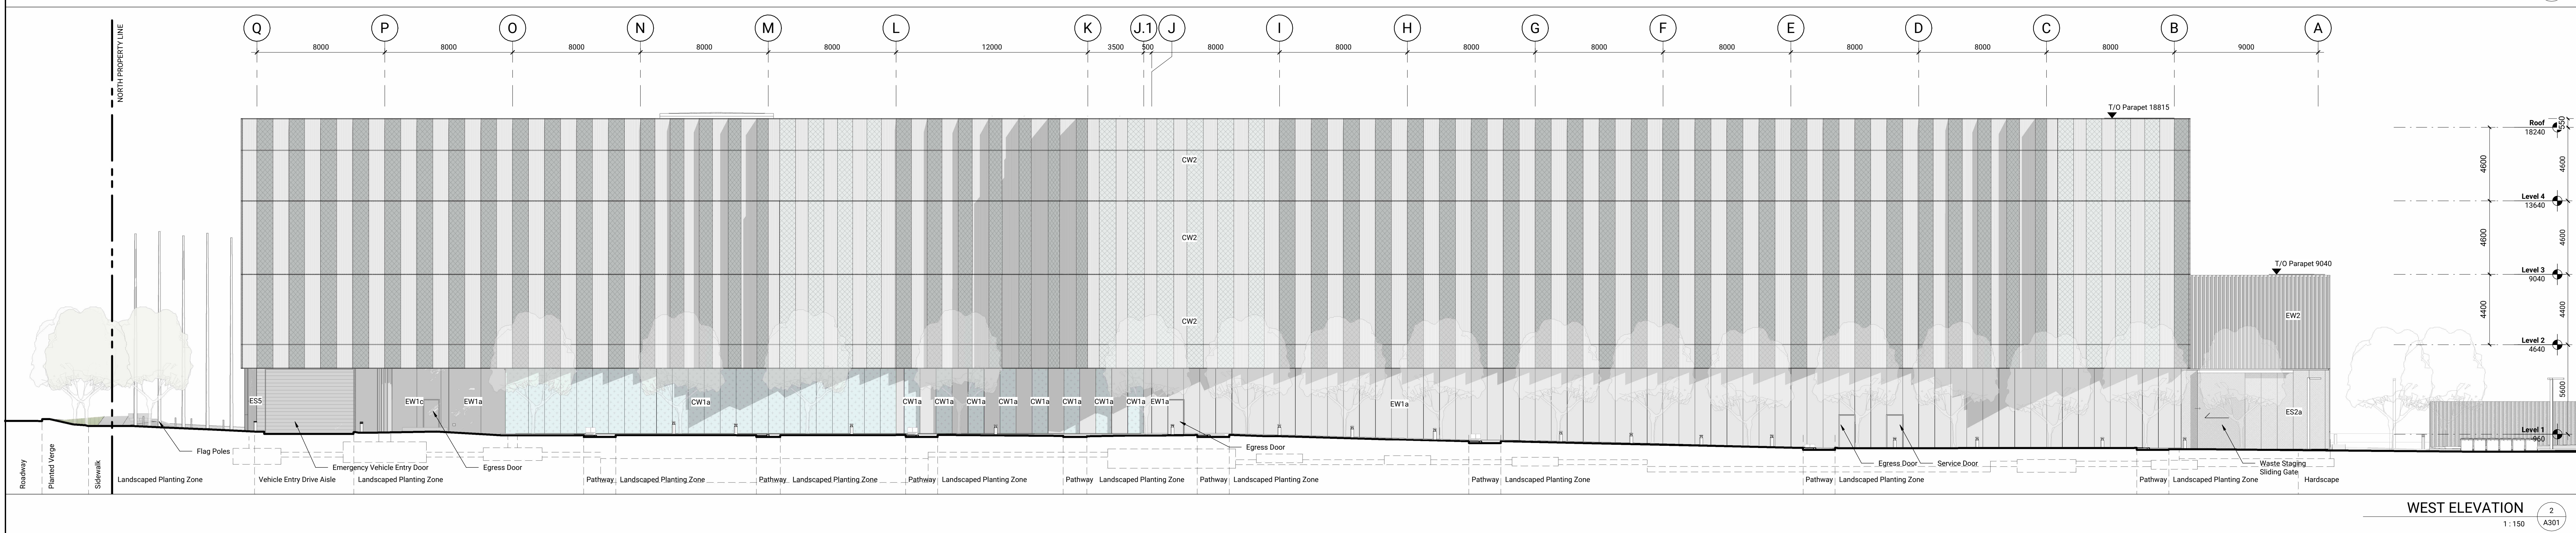


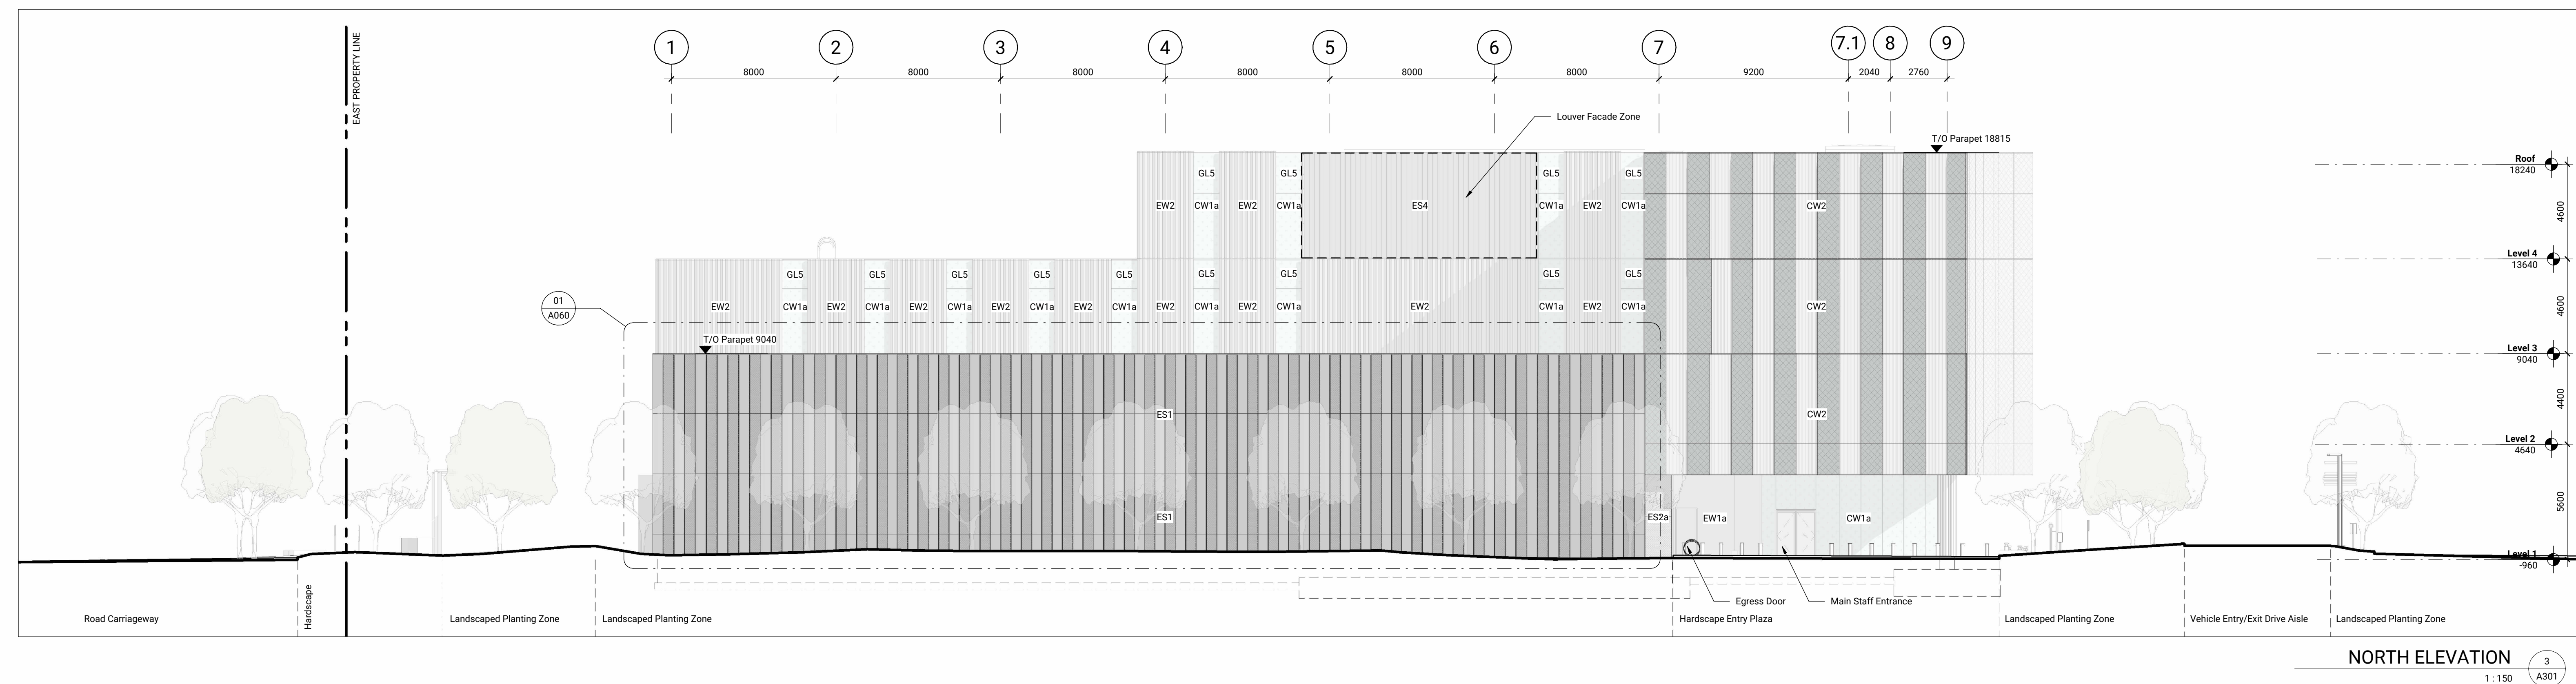

LEGEND
Exterior Finishes

	ES1 Plated Perforated Metal Screen (Uninsulated) Light Grey
	ES2a Flat Perforated Metal Screen (Uninsulated) Light Grey
	ES3 Plated Metal Screen (Uninsulated) Light Grey
	ES4 Vertical Metal Screen Light Grey
	ES5 Metal Grille Screen (Uninsulated) Colour to Match CW1a
	CW1a 4-sided SSG Curtain Wall System - Vision Panel Fit on Surface #1
	CW1b 4-sided SSG Curtain Wall System - Shadowbox Infill Panel Fit on Surface #1
	CW2 Plated IGU & BIPV Glass Cassette Fitted Glass

GENERAL NOTES
Elevations
1. Material and product selections are indicative of design intent. Final product selections subject to change.
2. Bird Frit shall be applied to all exterior glazing in compliance with requirements of Town of Oakville and CSA A440.19 (R2024) - Bird Friendly Building Design.

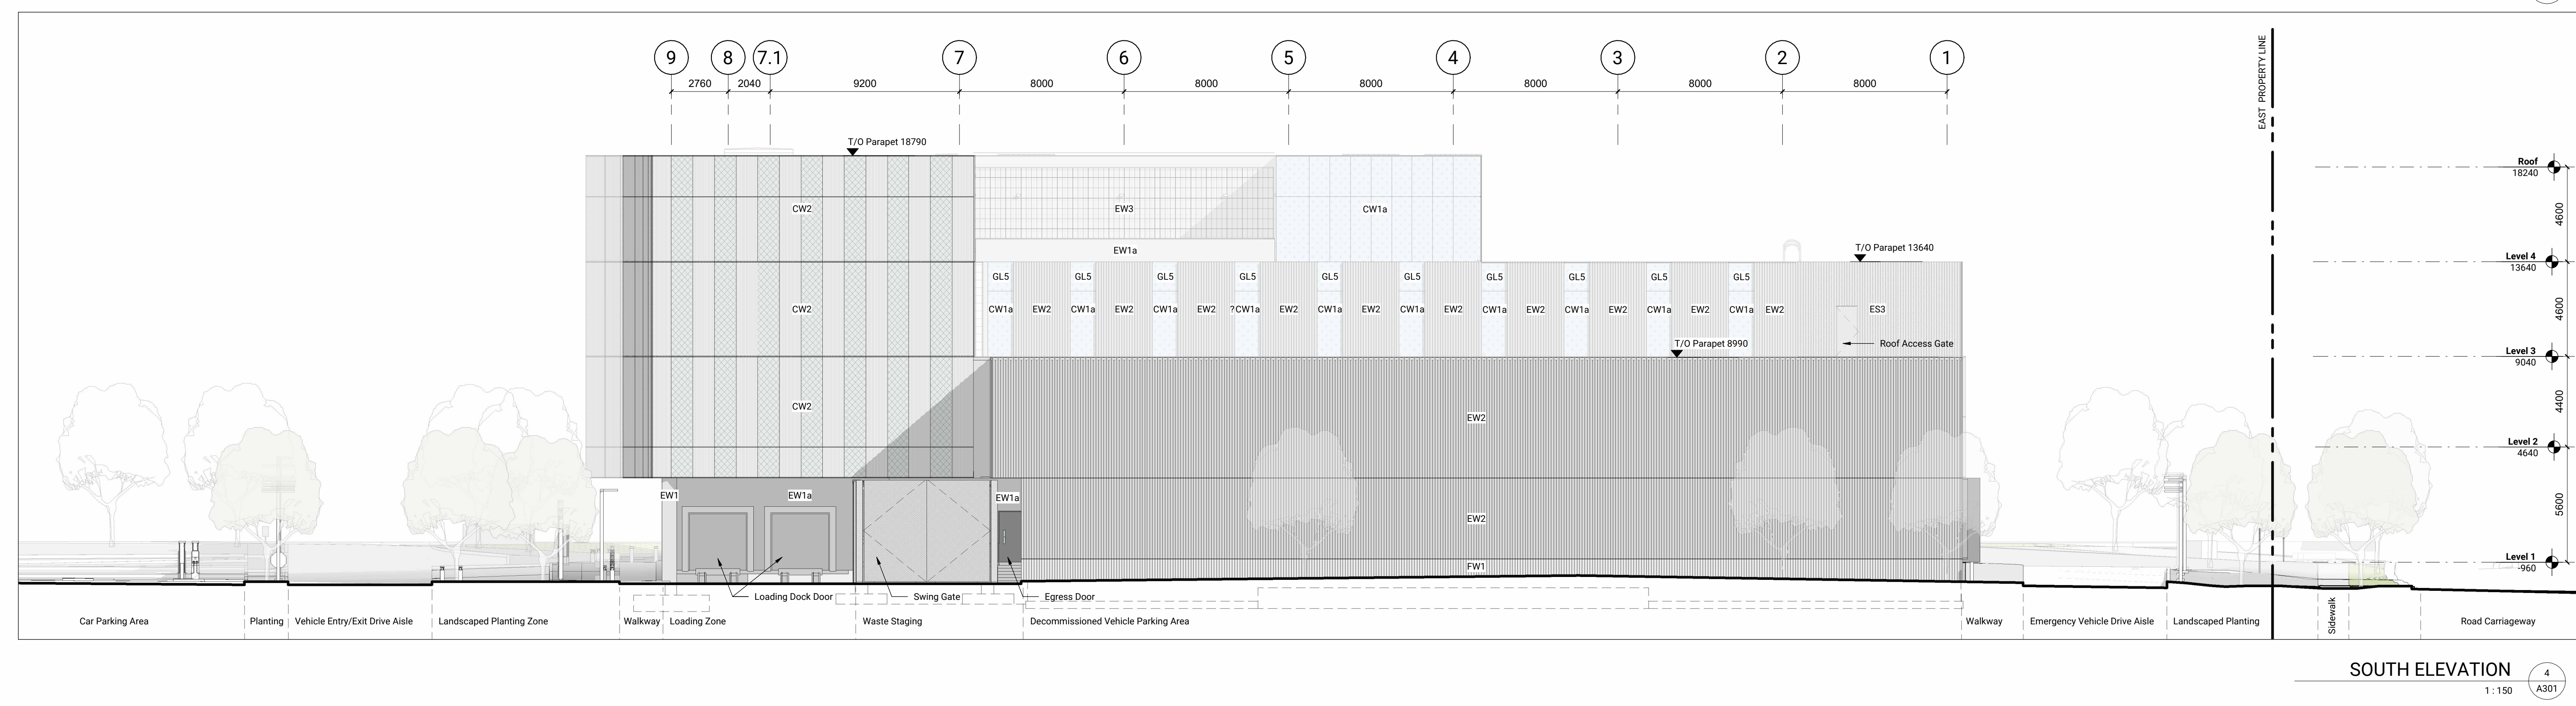

Issued

No.	Date	Description
1	June 25, 2025	Issued for SPA Pre-Consultation
2	July 16, 2025	Schematic Design Draft
3	Aug 19, 2025	Issued for 100% Schematic Design
4	Jan 23, 2026	Issued for SPA
5	Feb 27, 2026	Issued for 90% Design Development
6	March 13, 2026	Issued for 100% Design Development
7	May 22, 2026	Issued for 30% Construction Documents
8	June 19, 2026	Issued for Minor Variance Application
9	June 19, 2026	Issued for SPA Resubmission No. 1
10	July 17, 2026	Issued for 60% Construction Documents
11	August 28, 2026	Issued for Building Permit Review
12	Oct 5, 2026	Issued for SPA Resubmission No. 2

Contractor Must Check & Verify all Dimensions on the Job.
Do Not Scale Drawings.
All Drawings, Specifications and Related Documents are the Copyright Property of the Architect and shall be returned upon Request. Reproduction of Drawings, Specifications and Related Documents in Part or in Whole is Prohibited Without the Written permission of the Architect.
This Drawing is Not to be Used for Construction Until Signed by the Architect.

HRPS HQ + REOC
SP 1530.019
25003

Exterior Elevations
As Indicated

A301